This drawing is not to be scaled–verify all dimensions on site.

Notes

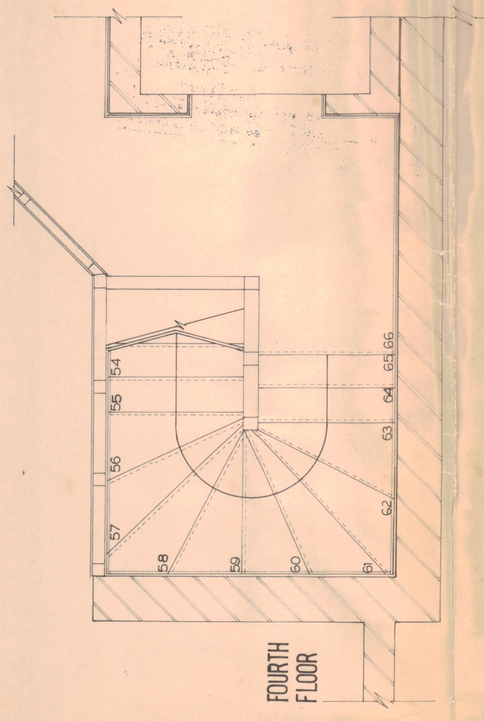

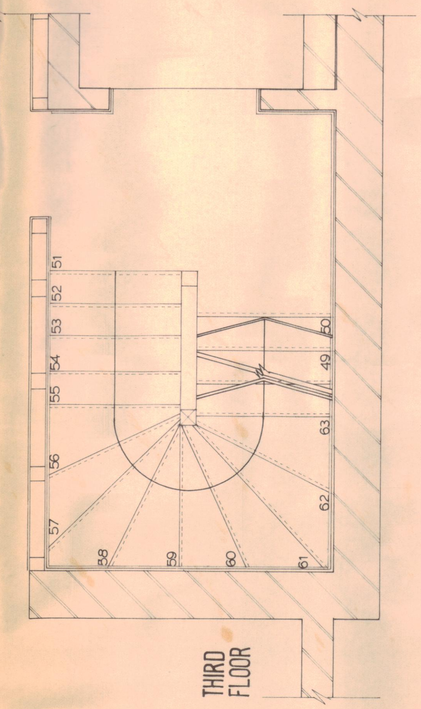

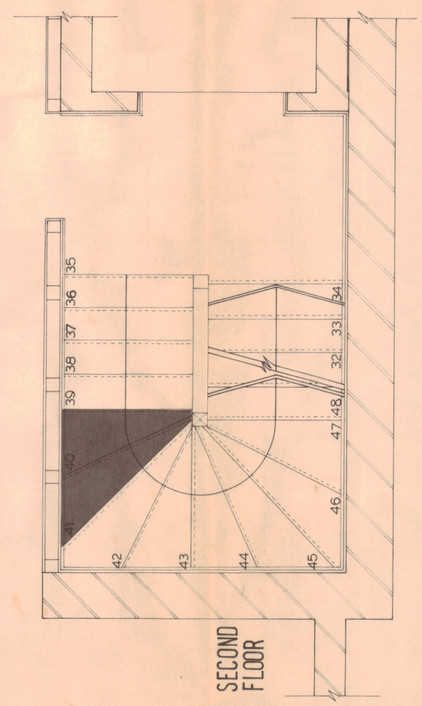

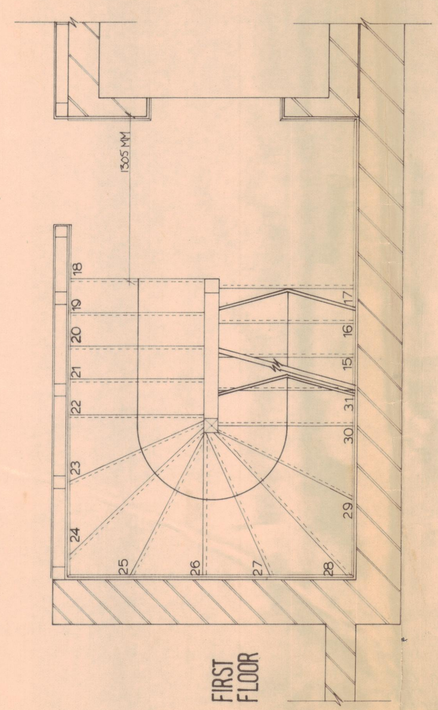

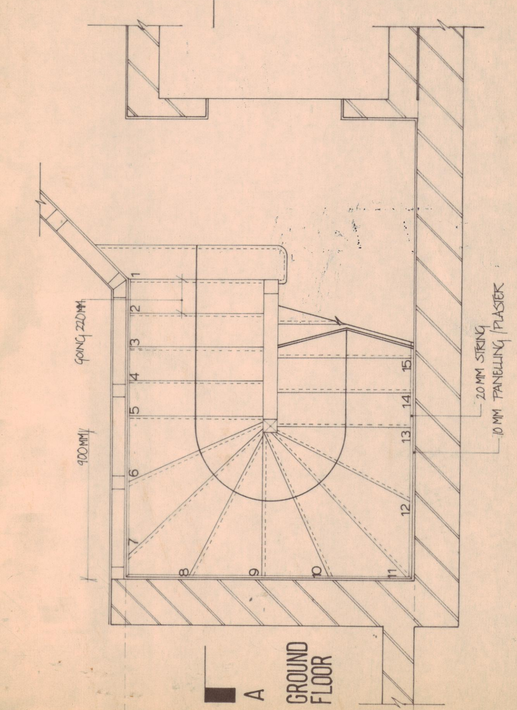

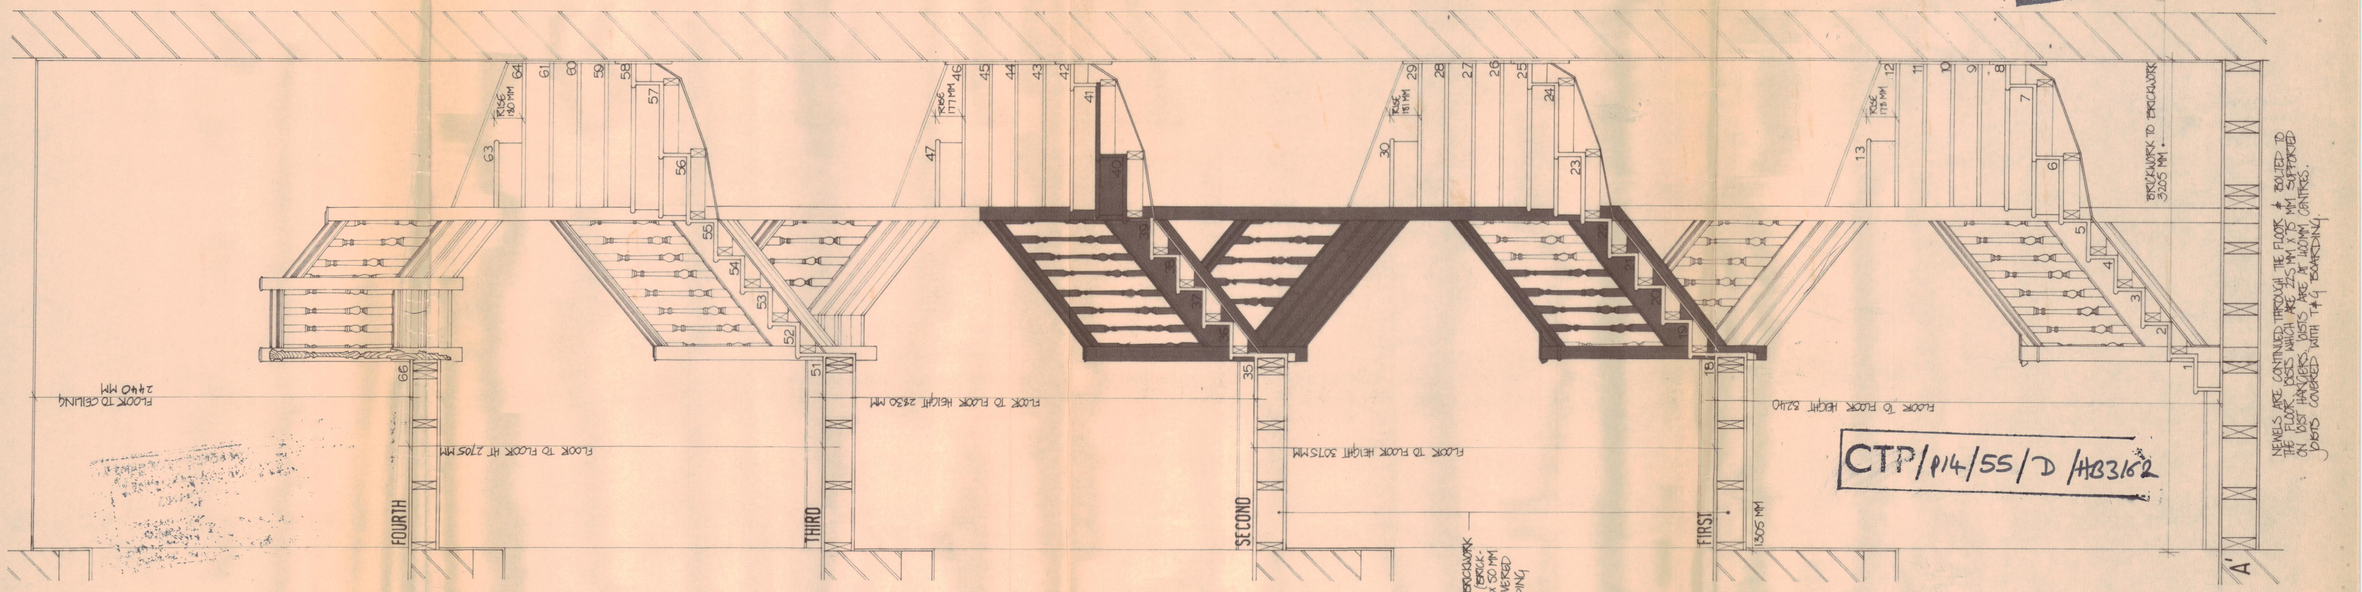

LONDON BOROUGH OF CAMDEN
TOWN AND COUNTRY PLANNING ACTS
12 OCT 1983
PLANS APPROVED
~~NOT APPROVED~~
ON BEHALF OF THE COUNCIL

CTP/P14/55/D/HB3162

Project: 35/37 NEAL STREET W.C.2.					Title: STAIRCASE : PLANS & ELEVATION/ SECTION.		
Scale: 1:20	Date: FEB' 83	Drawn: APT	Checked:	Job No.: 232	Drawing No.: E-09	Revision:	Date Issued:

Douglas Paskin Associates
7 Cliff Road Studios London NW1 9AN 01-485 1114

UDO 10060