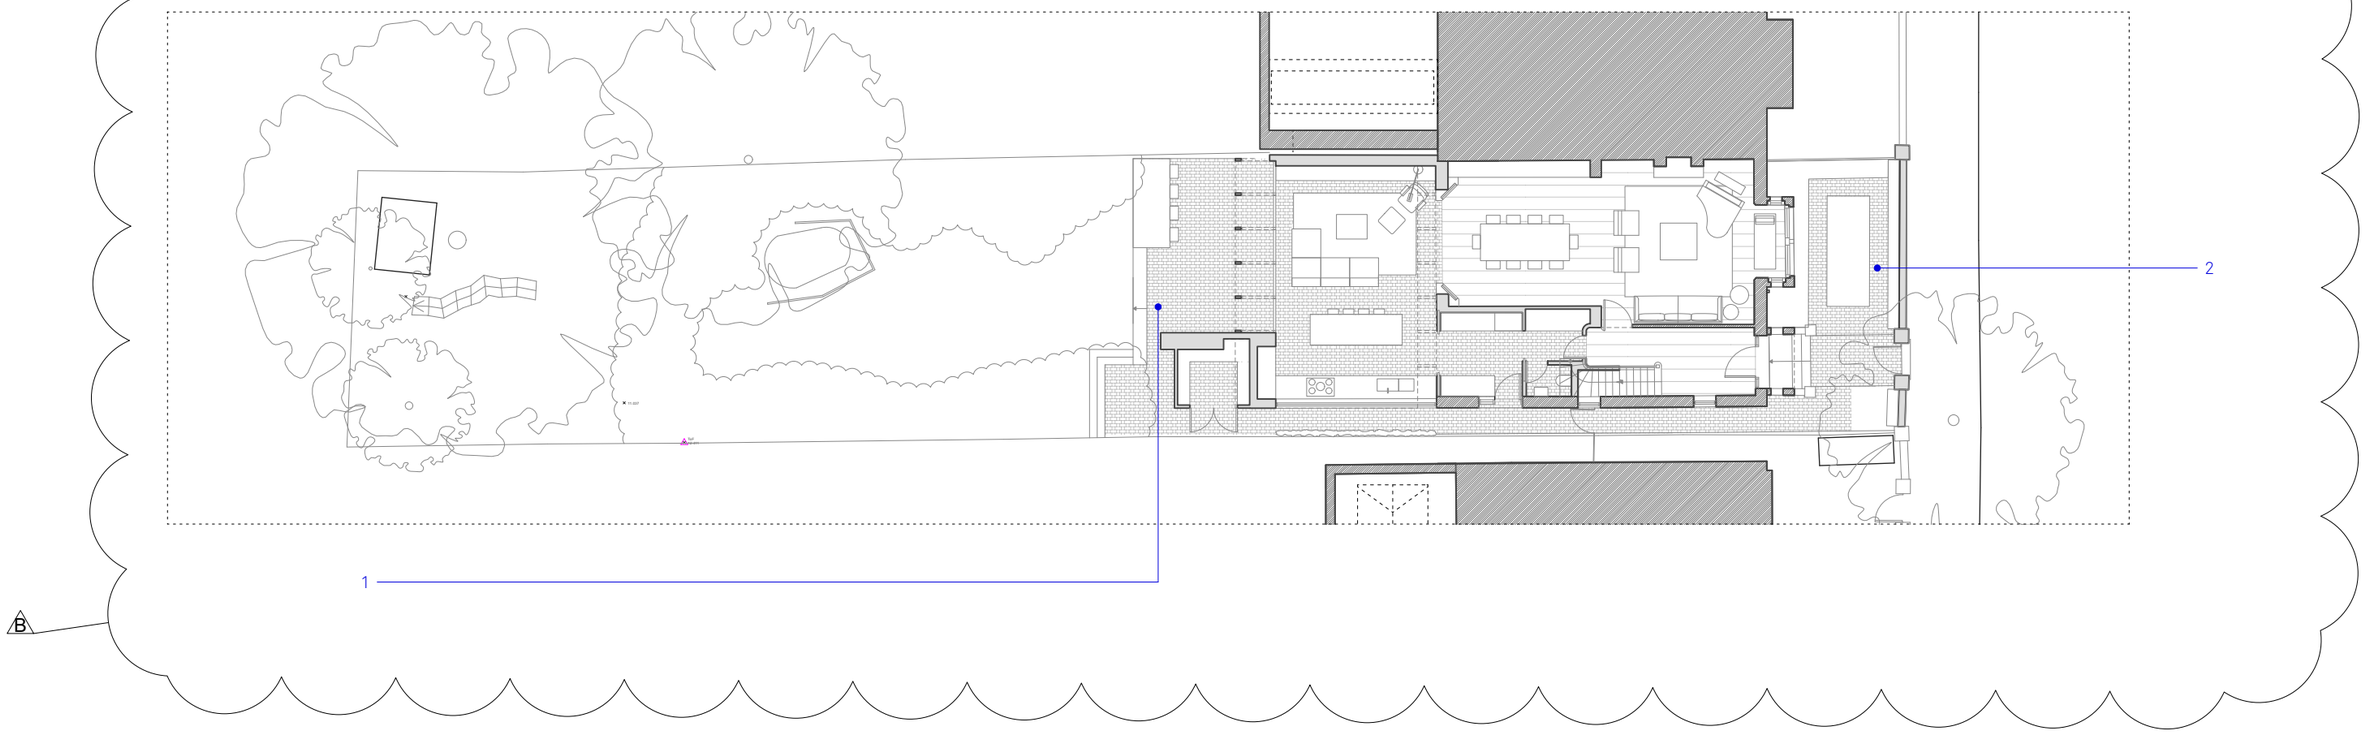

NOTES

1. PERMEABLE PAVING TO HARDSCAPING AT REAR PATIO
2. PERMEABLE PAVING TO FRONT GARDEN AREA

EXISTING WALL

PROPOSED WALL

0 10M

PLANNING

GUY STANSFELD ARCHITECTS LIMITED

Revisions
A 16/02/2021 TS ADDITION OF PERMEABLE PAVING NOTE
B 17/02/2021 TS REVISION TO SHED FOOTPRINT

Project Title: **21 PARLIAMENT HILL**

Drawing Title: **Proposed Site Landscape Plan**

Drawn By: DL | Date: 30/07/2020

Checked By: | Scale: 1:200 @ A3

Drawing Number: **GSA965- PL102 B**

PLEASE NOTE --- Do not scale, use figured dimensions only. --- All dimensions to be verified on site prior to the commencement of any work or the production of any shop drawing. --- This drawing to be read in conjunction with all related Architect's and Engineer's drawings and any other relevant information. --- No liability will be accepted for any errors or omissions in the content of this drawing, which arise as a result of faulty transmission or reproduction when issued in an electronic format. No alterations or amendments are permitted to this drawing other than by Guy Stansfeld Architects Ltd.

2 OLAF STREET LONDON W11 4BE www.stansfeld. com
T. +44 20 8962 8666 F. +44 20 8962 8777 guy@stansfeld.com