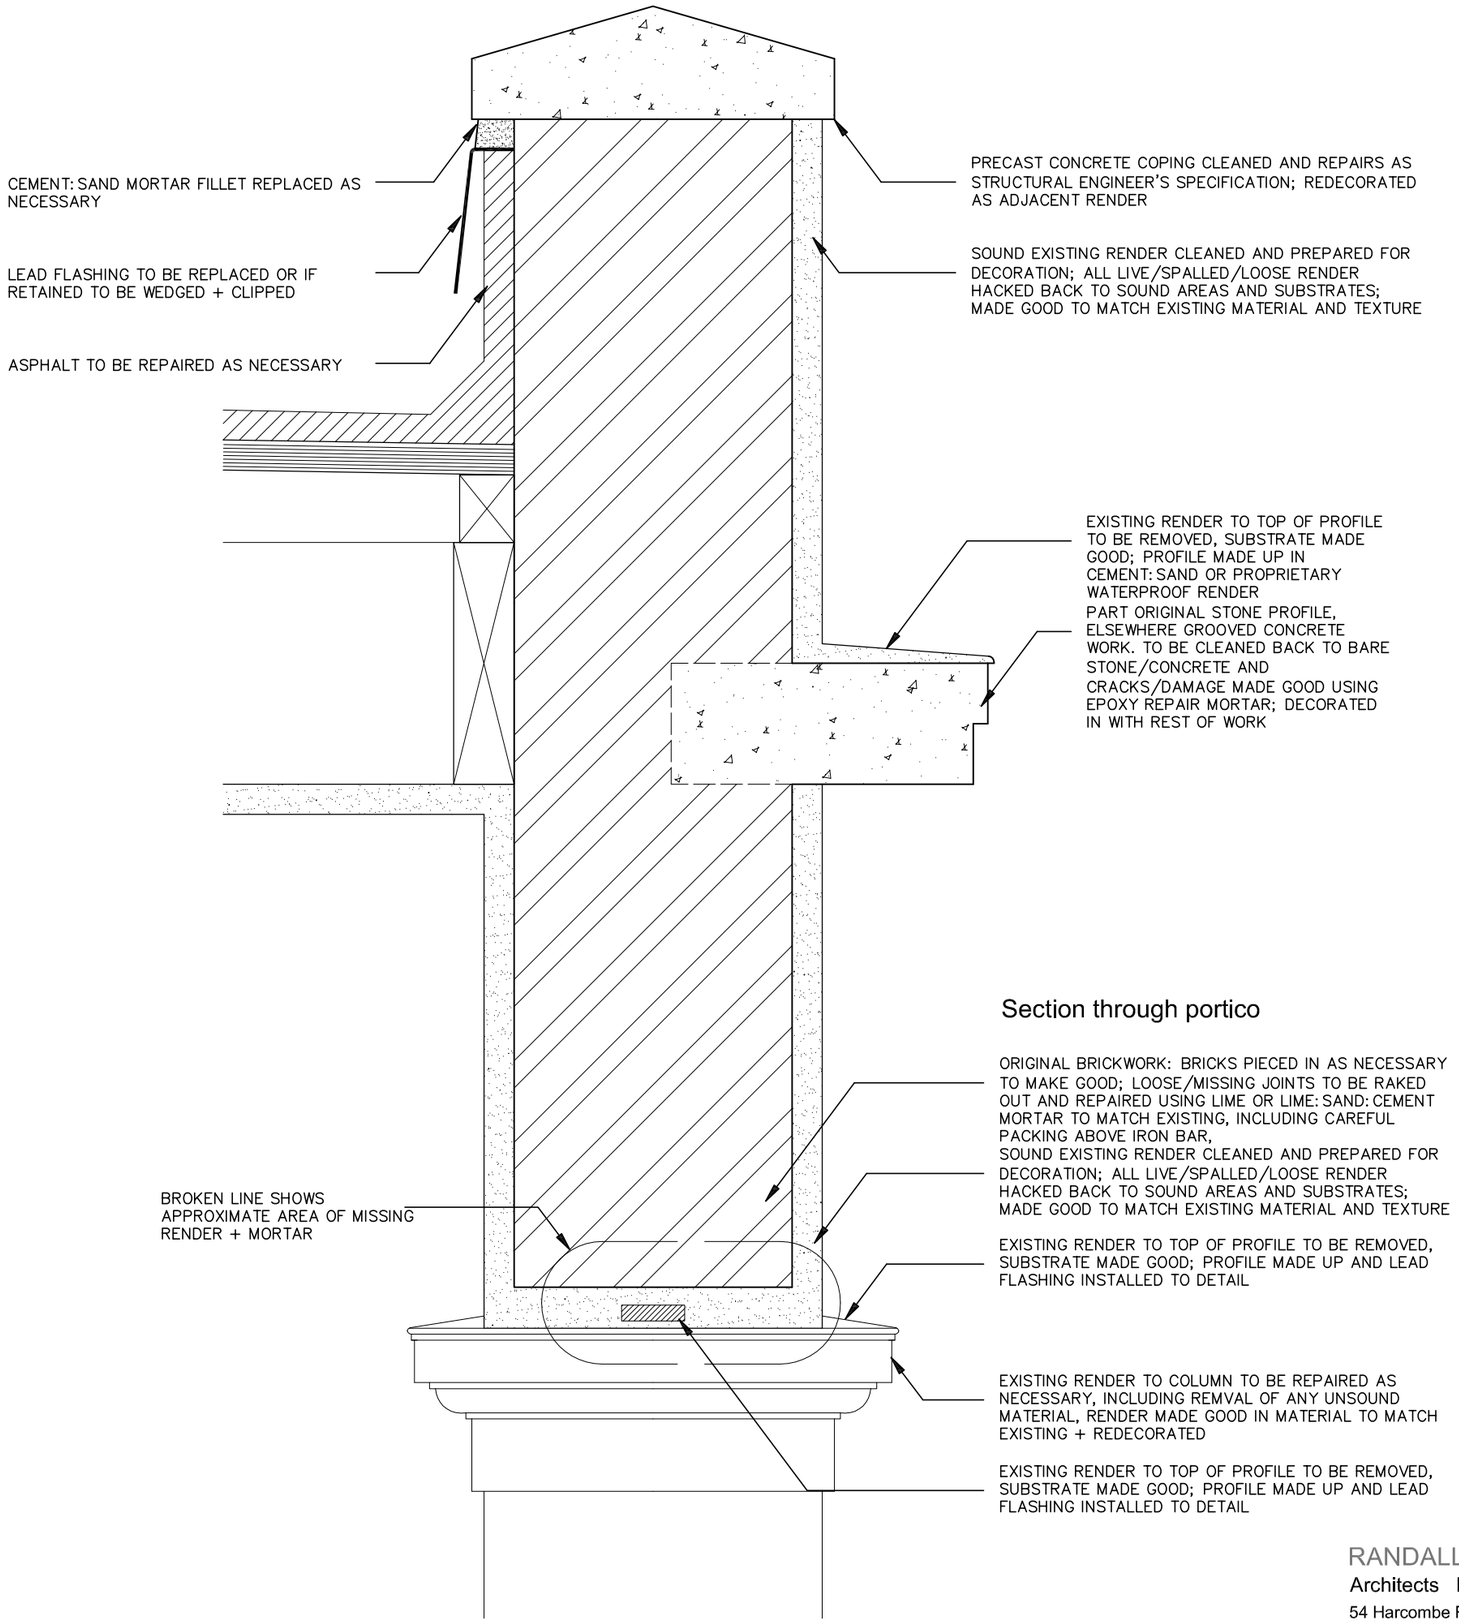

Section through portico

revision p1 date 08.02.21

RANDALL SHAW BILLINGHAM
Architects Energy Consultants Planners
54 Harcombe Road London N16 0SA
tel 020 7254 7472

job title	Camden Major Repairs	scale	1:5 @A3	dwn	kr
dwg title	26 Leighton Road | portico details	date	02/21	chk	kw
status	LBC application	dwg no	254/LR/01	rev	p1