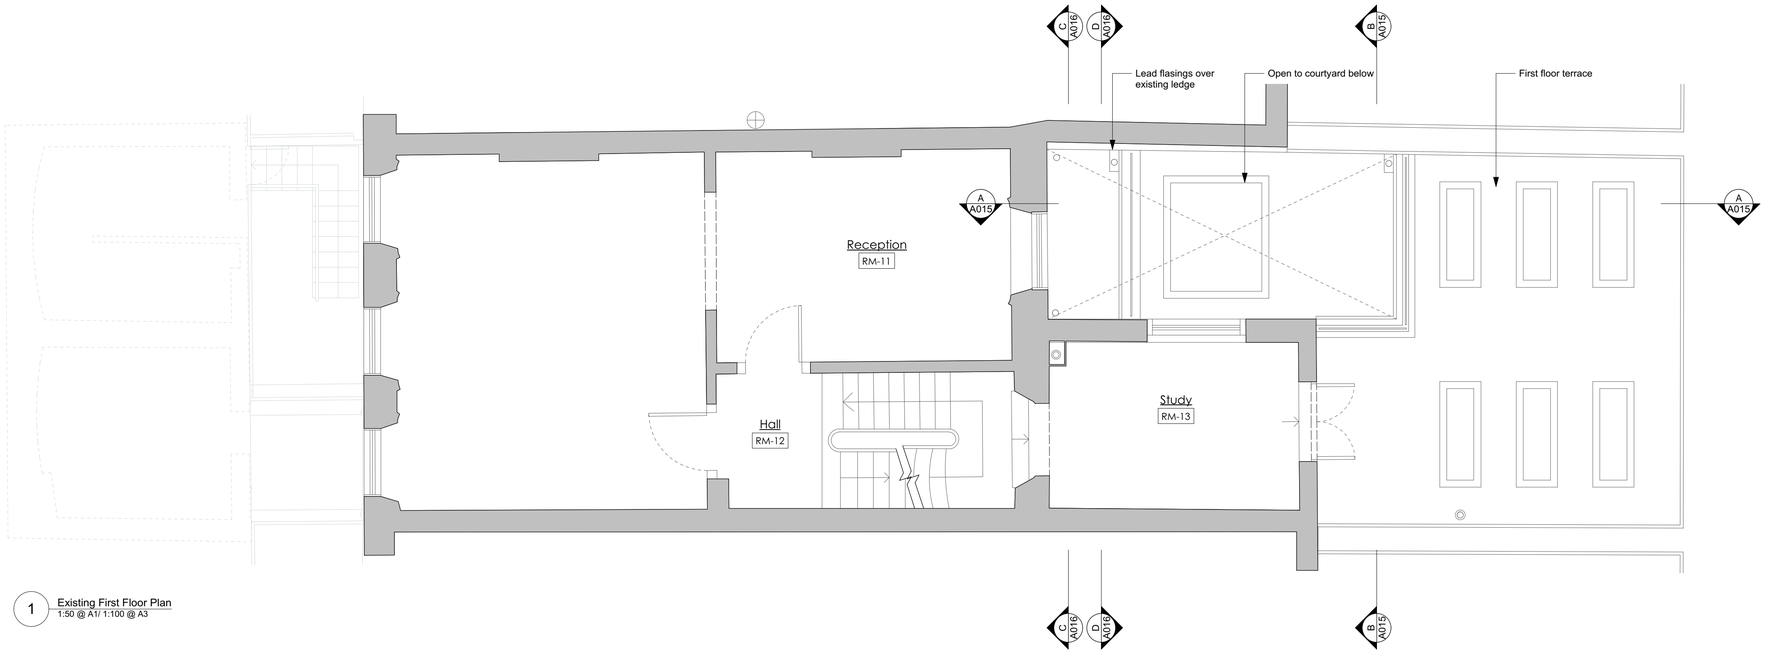

1 Existing First Floor Plan
1:50 @ A1/ 1:100 @ A3

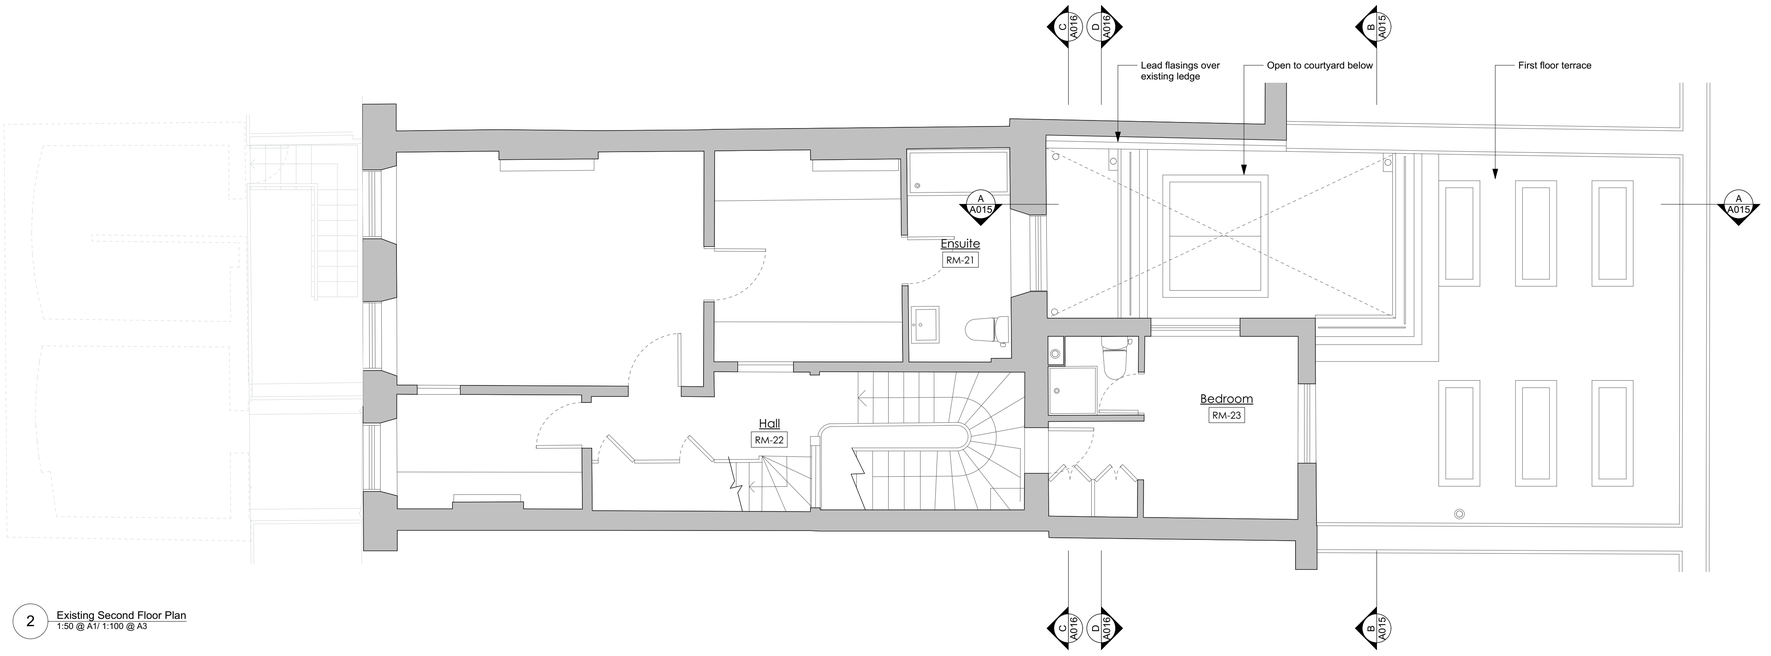

2 Existing Second Floor Plan
1:50 @ A1/ 1:100 @ A3

0 1 2 3 4 5 M

Doughty Street

REV	DATE (dd.mm.yy)	DESCRIPTION
A	27.01.20	Draft for client review
B	02.02.20	Issued for planning

DO NOT SCALE FROM THIS DRAWING. ALL DIMENSIONS ARE TO BE CHECKED ON SITE. ALL OMISSIONS AND DISCREPANCIES TO BE REPORTED TO THE ARCHITECT IMMEDIATELY. THIS DRAWING IS TO BE READ IN CONJUNCTION WITH ALL CONSULTANTS INFORMATION. QUINN ARCHITECTS LTD RETAIN COPYRIGHT OF ALL INFORMATION IN THIS DRAWING

Bedroom
RM10 — Room name and code

- Existing construction
- New construction
- Painted plaster
- London stock brick
- Items to be salvaged
- Items to be demolished

Quinn Architects
Rochelle School Arnold Circus London E2 7ES
+44 (0)20 7613 3843 www.quinnuk.com

DRAWING TITLE

Existing Layouts
First Floor Plan
Second Floor Plan

SCALE	DRAWN BY
1:50 @ A1 / 1:100 @ A3	VH
DATE FIRST ISSUED	CHECKED BY LQ
DRAWING STATUS: INFORMATION	

PROJECT NO.	DRAWING NO.	REV.
QA196	**A011**	**B**