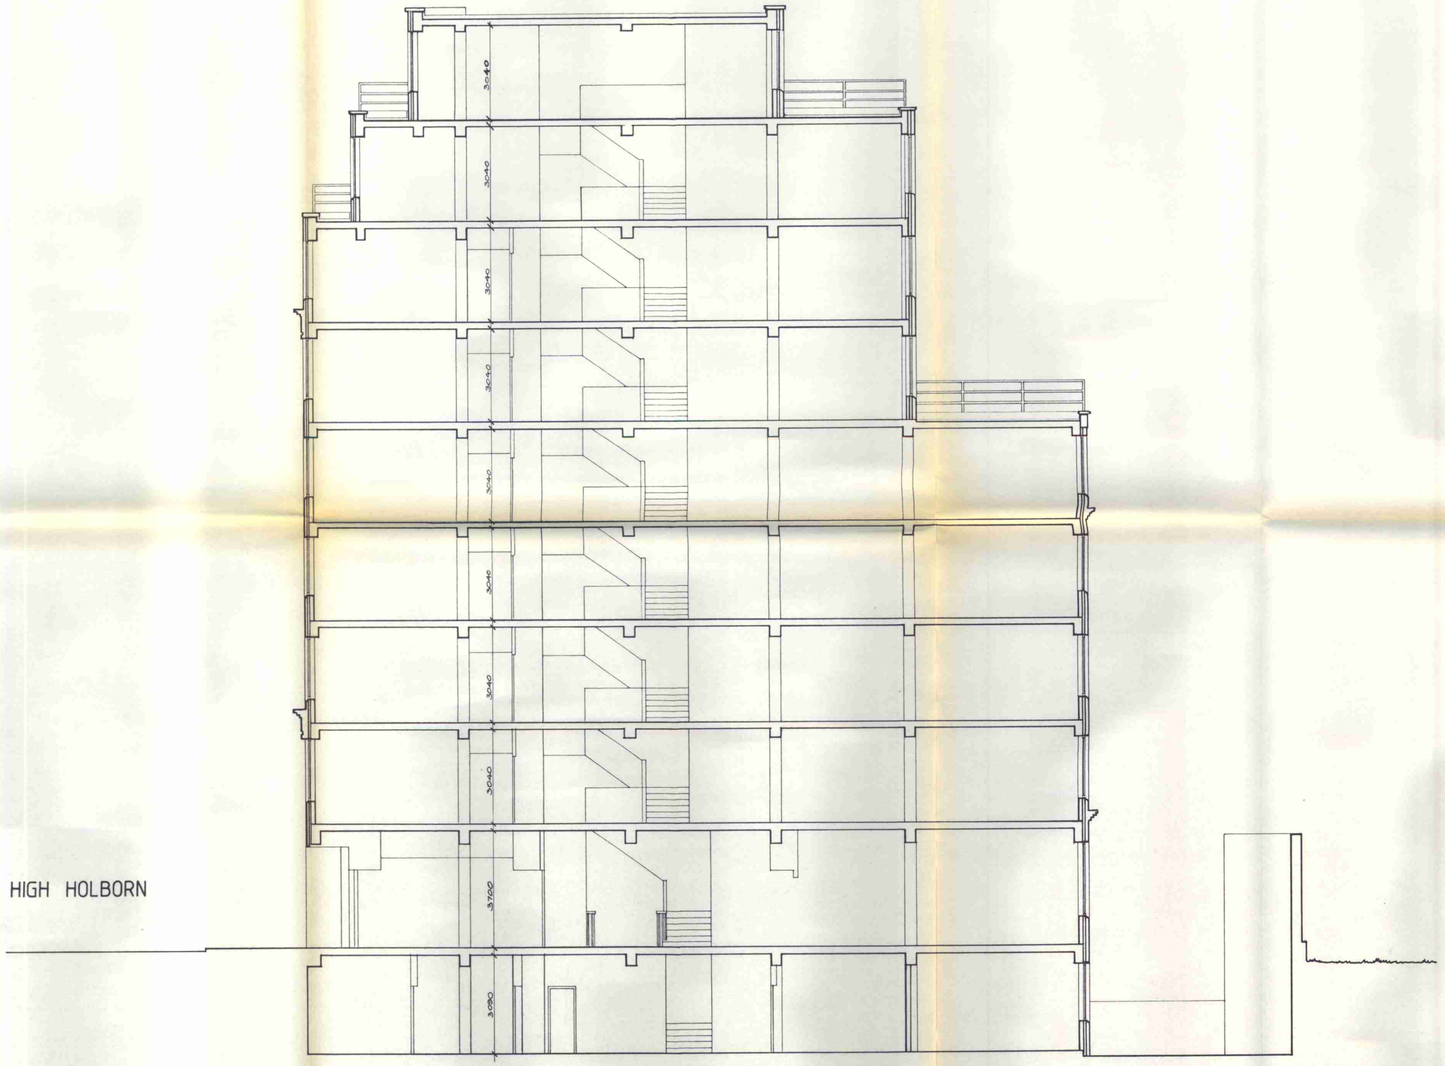

LONDON BOROUGH OF CAMDEN
TOWN AND COUNTRY PLANNING ACTS
25 FEB 1993
PLANS APPROVED
ON BEHALF OF THE COUNCIL

TP9201320

LINCOLN HOUSE
296-302 HIGH HOLBORN

EXISTING SECTION

RAY DUDMAN ASSOCIATES
Chartered Architects
1 Park Farm Road, Kingston Upon Thames, Surrey, KT2 5TQ
Telephone: 081-549-0192

DRAWN	CHECKED	APPROVED
ON	ON	ON

SCALE

© 1985

DRAWING NO. 32/104 [2-105

Woking Dyeline