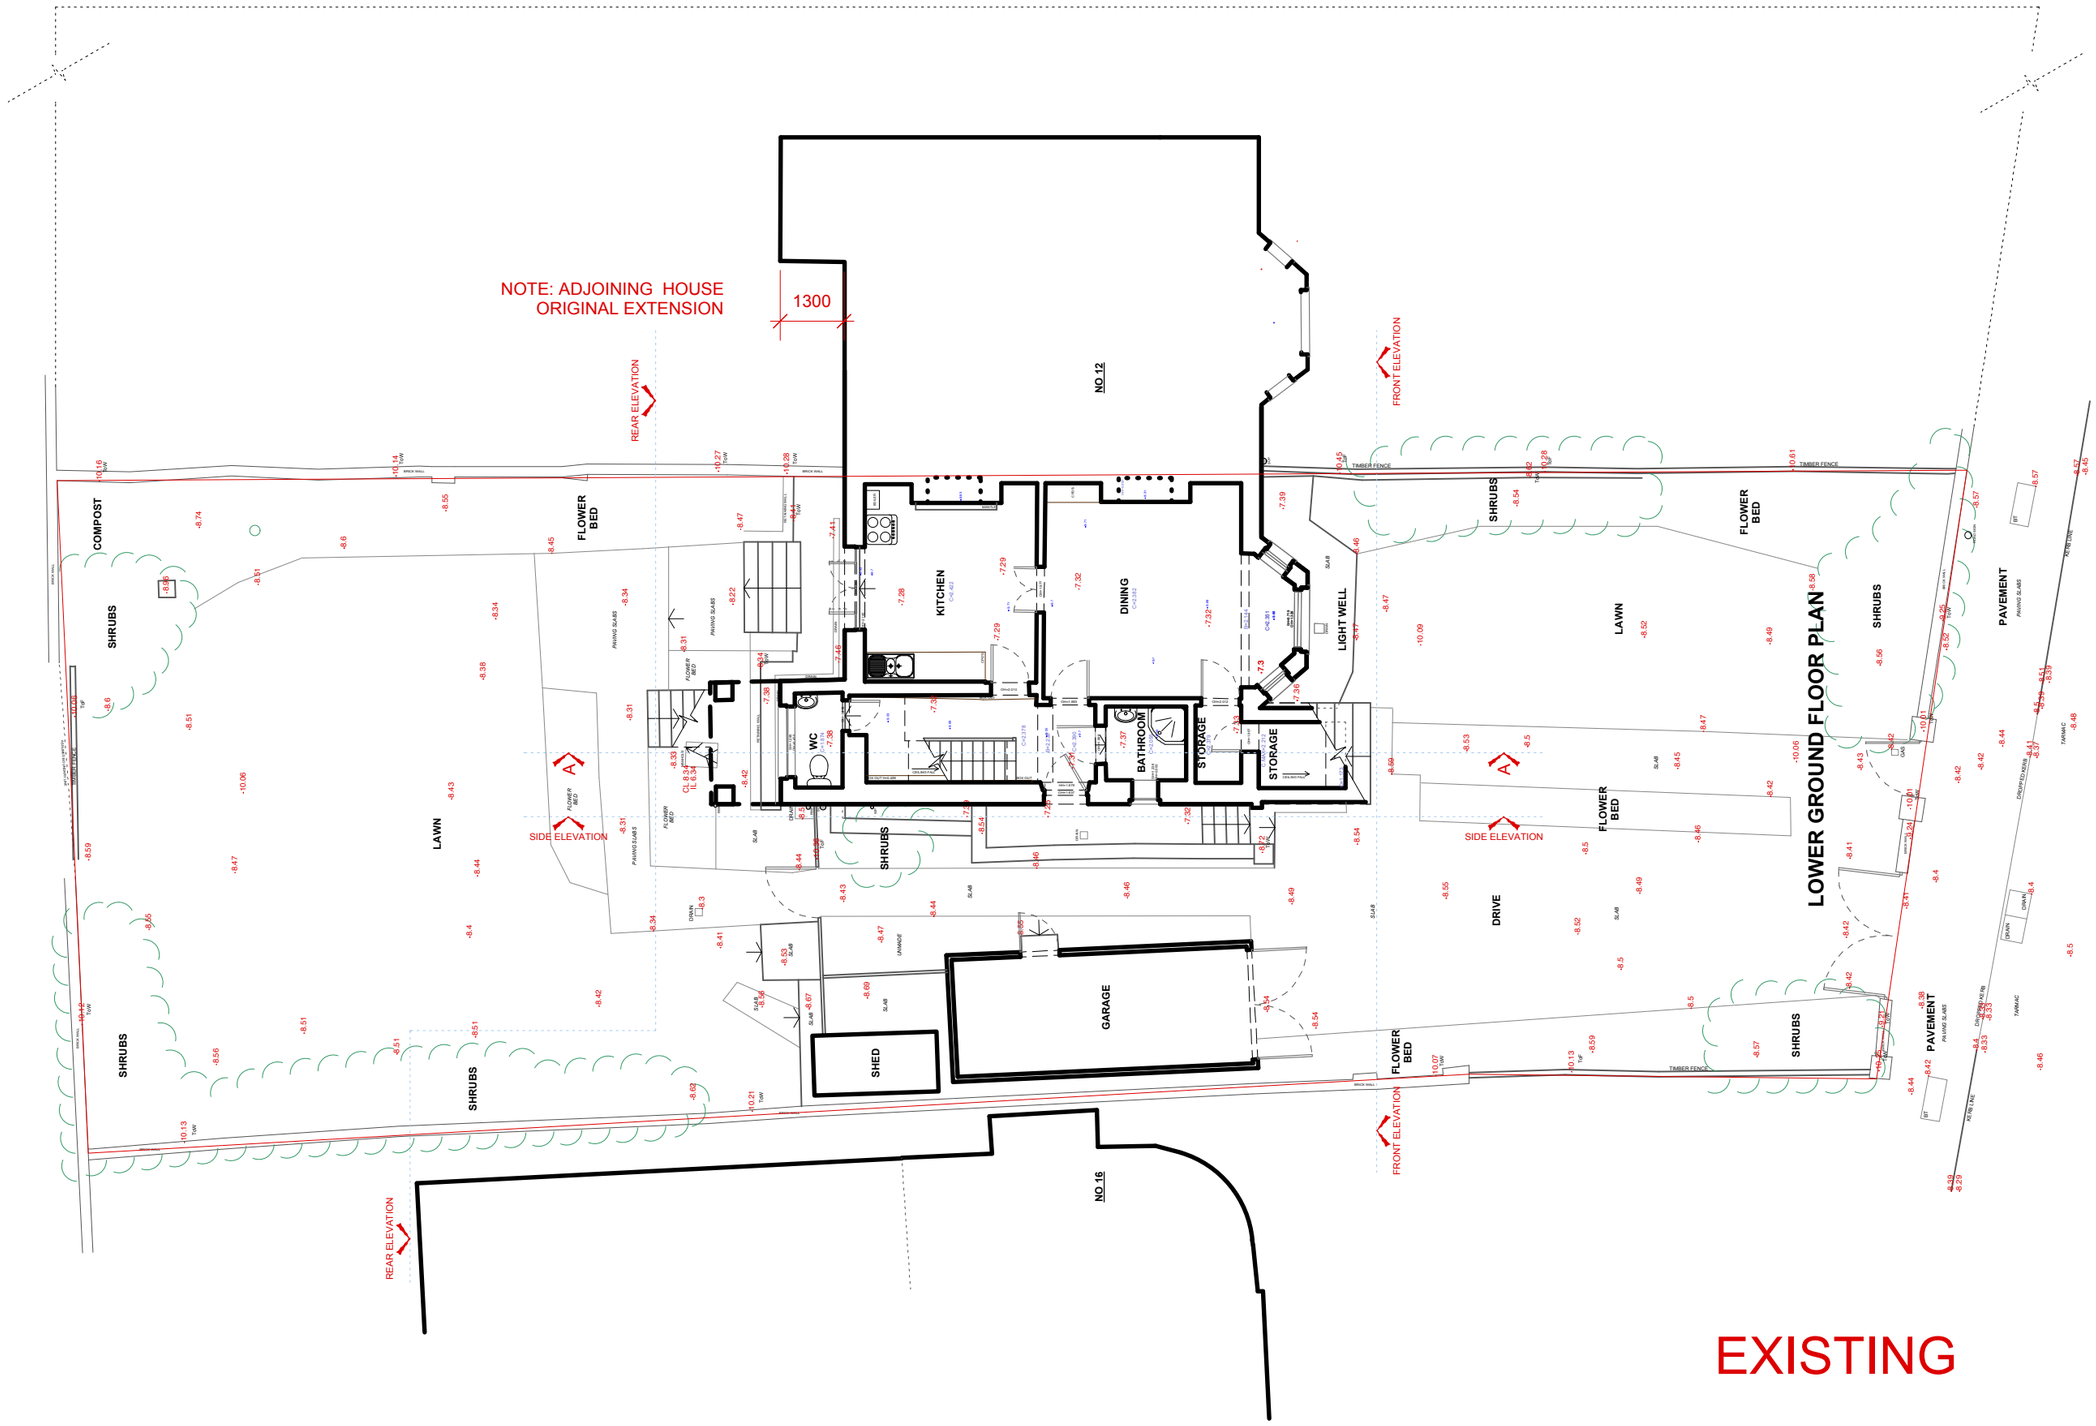

EXISTING

arts lettres techniques ARCHITECT Arts Lettres Techniques Limited 2020 copyright is retained ©

revisions

33A ARLINGTON ROAD LONDON NW1 7ES T: (020) 7383 4778 architect@artslettres.com

ALL DIMENSIONS MUST BE VERIFIED ON SITE

scale 1:125 5.0m 10.0m

N

PROJECT SWAINS LANE NUMBER SL 100 SCALE 1:125 @ A3

SUBJECT SITE PLAN REVISION DATE 05/11/20