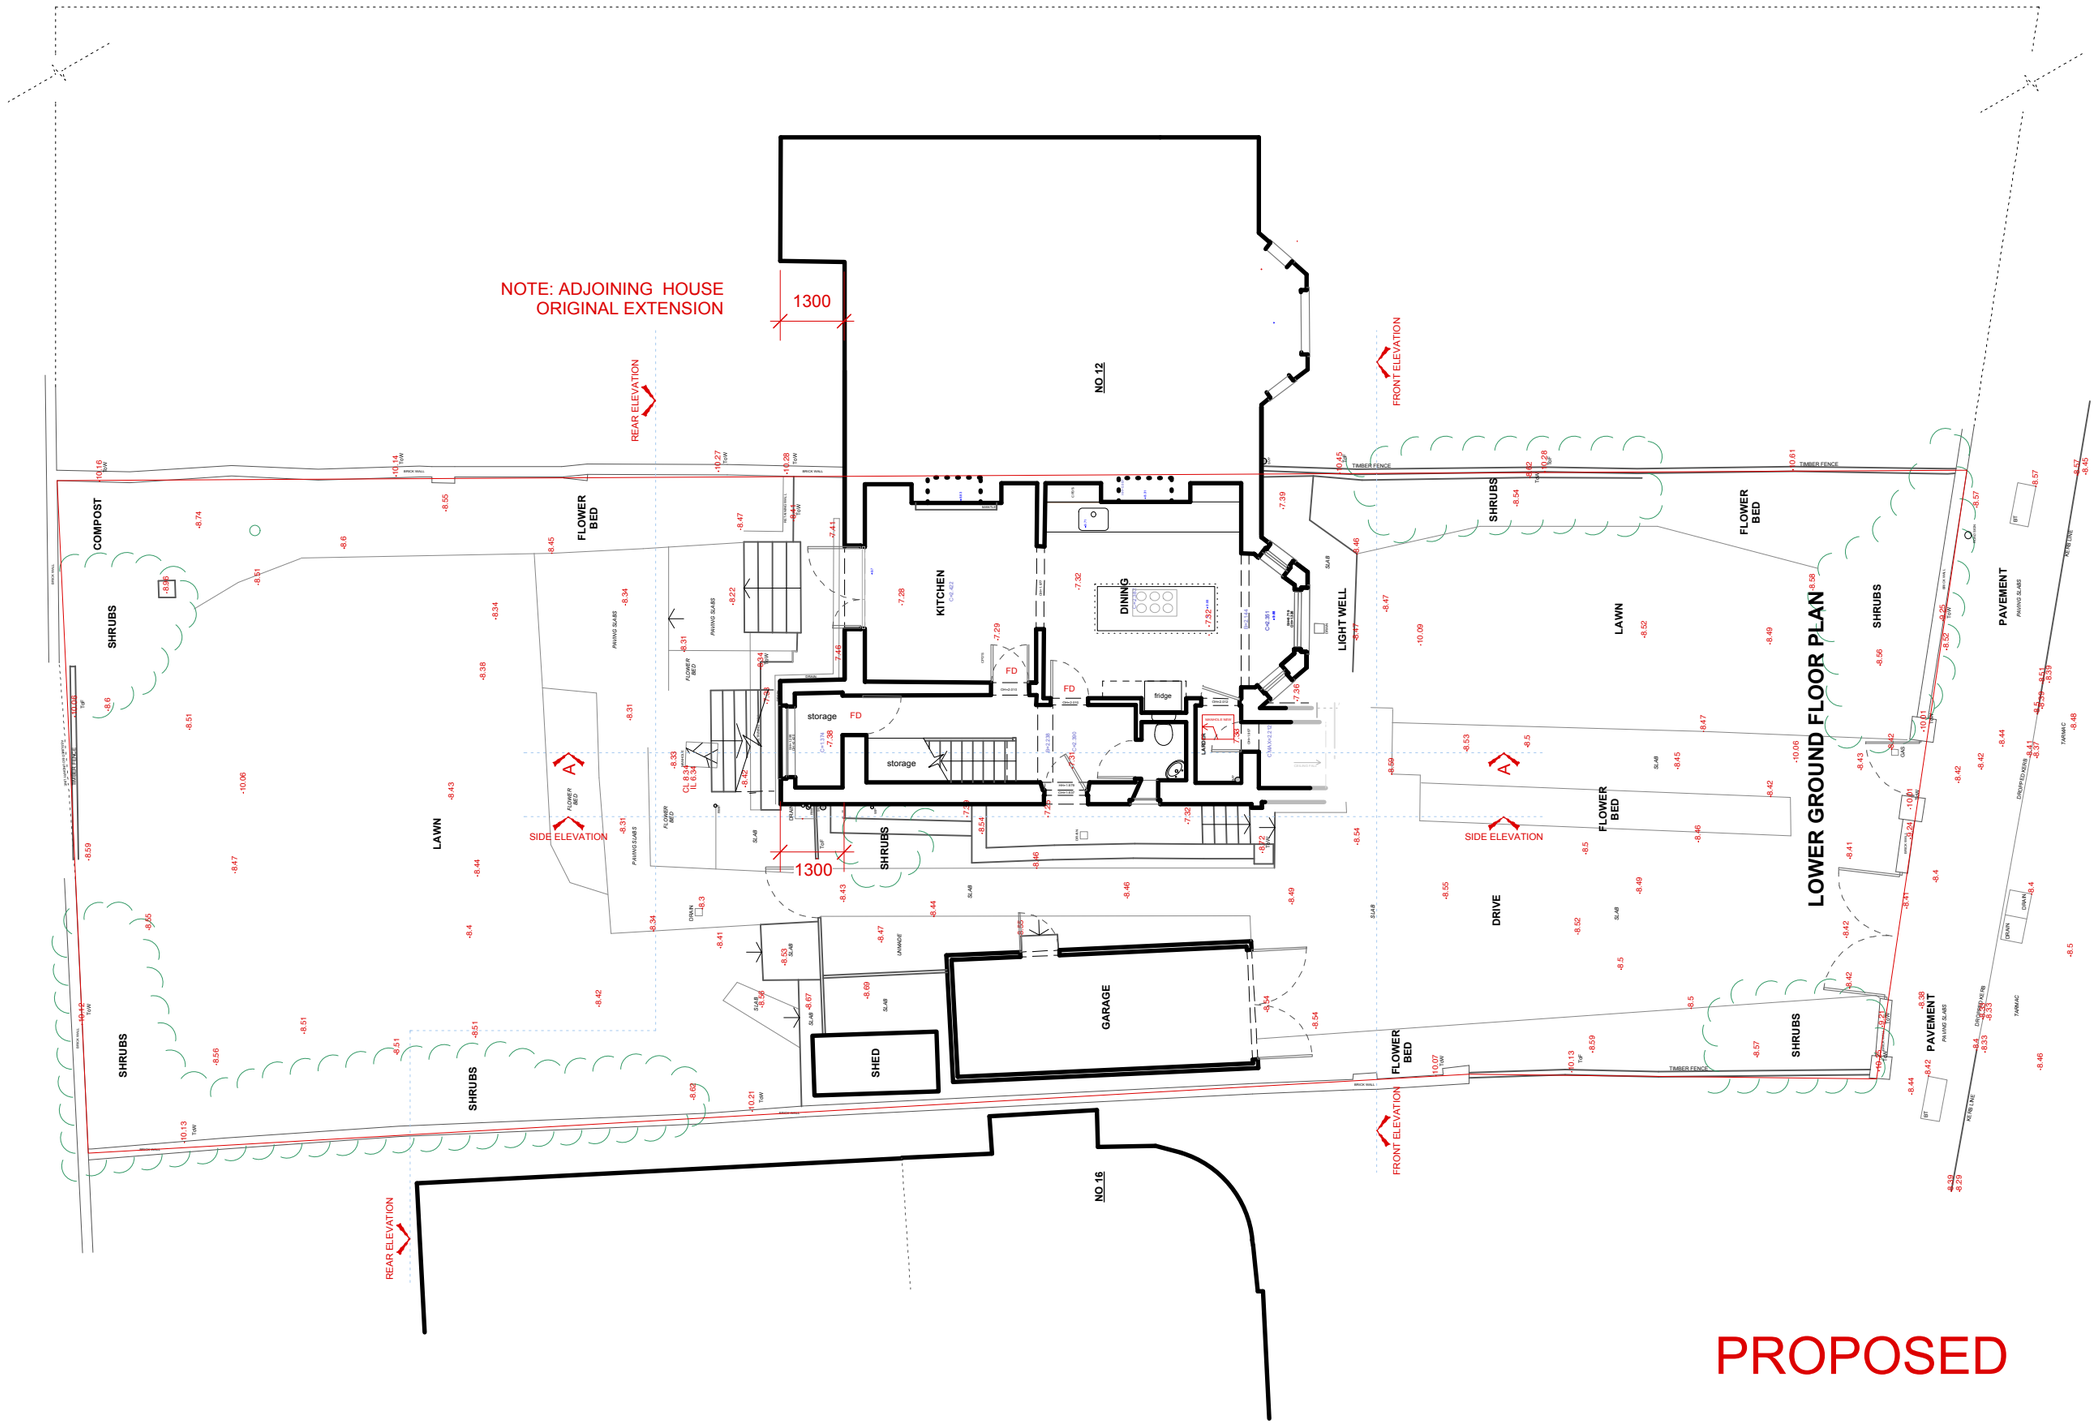

arts lettres techniques ARCHITECT Arts Lettres Techniques Limited 2021 copyright is retained ©

revisions

33A ARLINGTON ROAD LONDON NW1 7ES T: (020) 7383 4778 architect@artslettres.com

ALL DIMENSIONS MUST BE VERIFIED ON SITE

scale 1:125 5.0m 10.0m

N

PROJECT	SWAINS LANE	NUMBER SL 500	SCALE 1:125 @ A3
SUBJECT	SITE PLAN proposed	REVISION	DATE 05/02/21