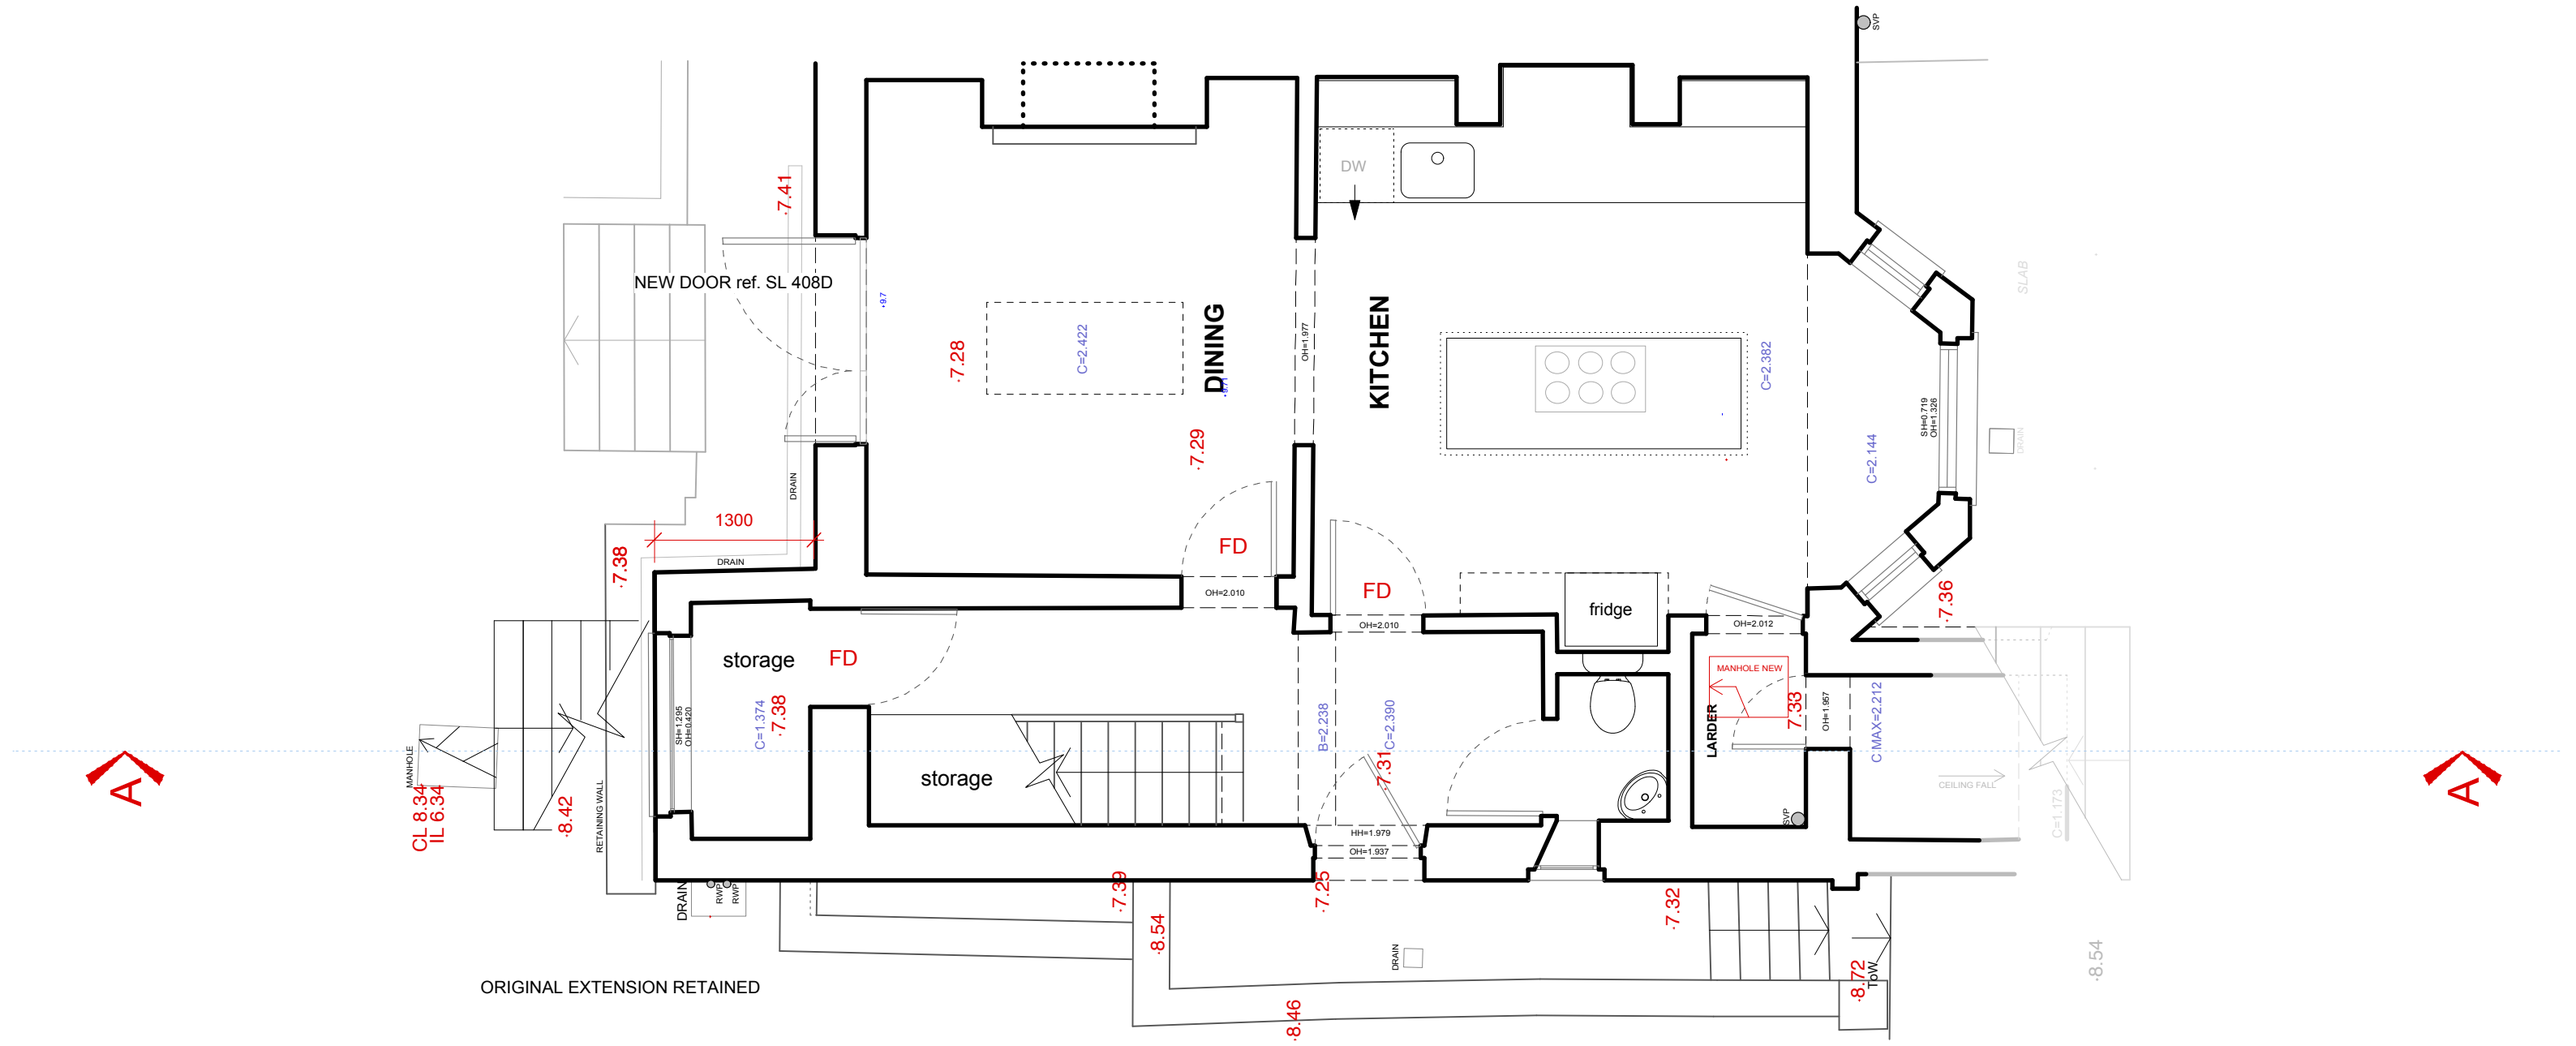

PROPOSED

arts lettres techniques ARCHITECT Arts Lettres Techniques Limited 2021 copyright is retained ©

33A ARLINGTON ROAD LONDON NW1 7ES T: (020) 7383 4778 architect@artslettres.com

ALL DIMENSIONS MUST BE VERIFIED ON SITE

revisions
PLANNING SET

scale 1:50 1.0m 2.5m

N

PROJECT	SWAINS LANE	NUMBER SL 501	SCALE 1:50 @ A3
SUBJECT	LOWER GROUND plan proposed	REVISION	DATE 16/02/21