Note:
1. Brick support system to support brickwork at each level and main brickwork and return walls to specialist contractors' design.
2. Allow for brick ties at 600CS horizontally and 450CS vertically coordinated with metal stud infill framework. Brick ties fix back to primary columns at pier locations. Distance between brick ties and window openings to be maximum 225mm and 300CS vertically.

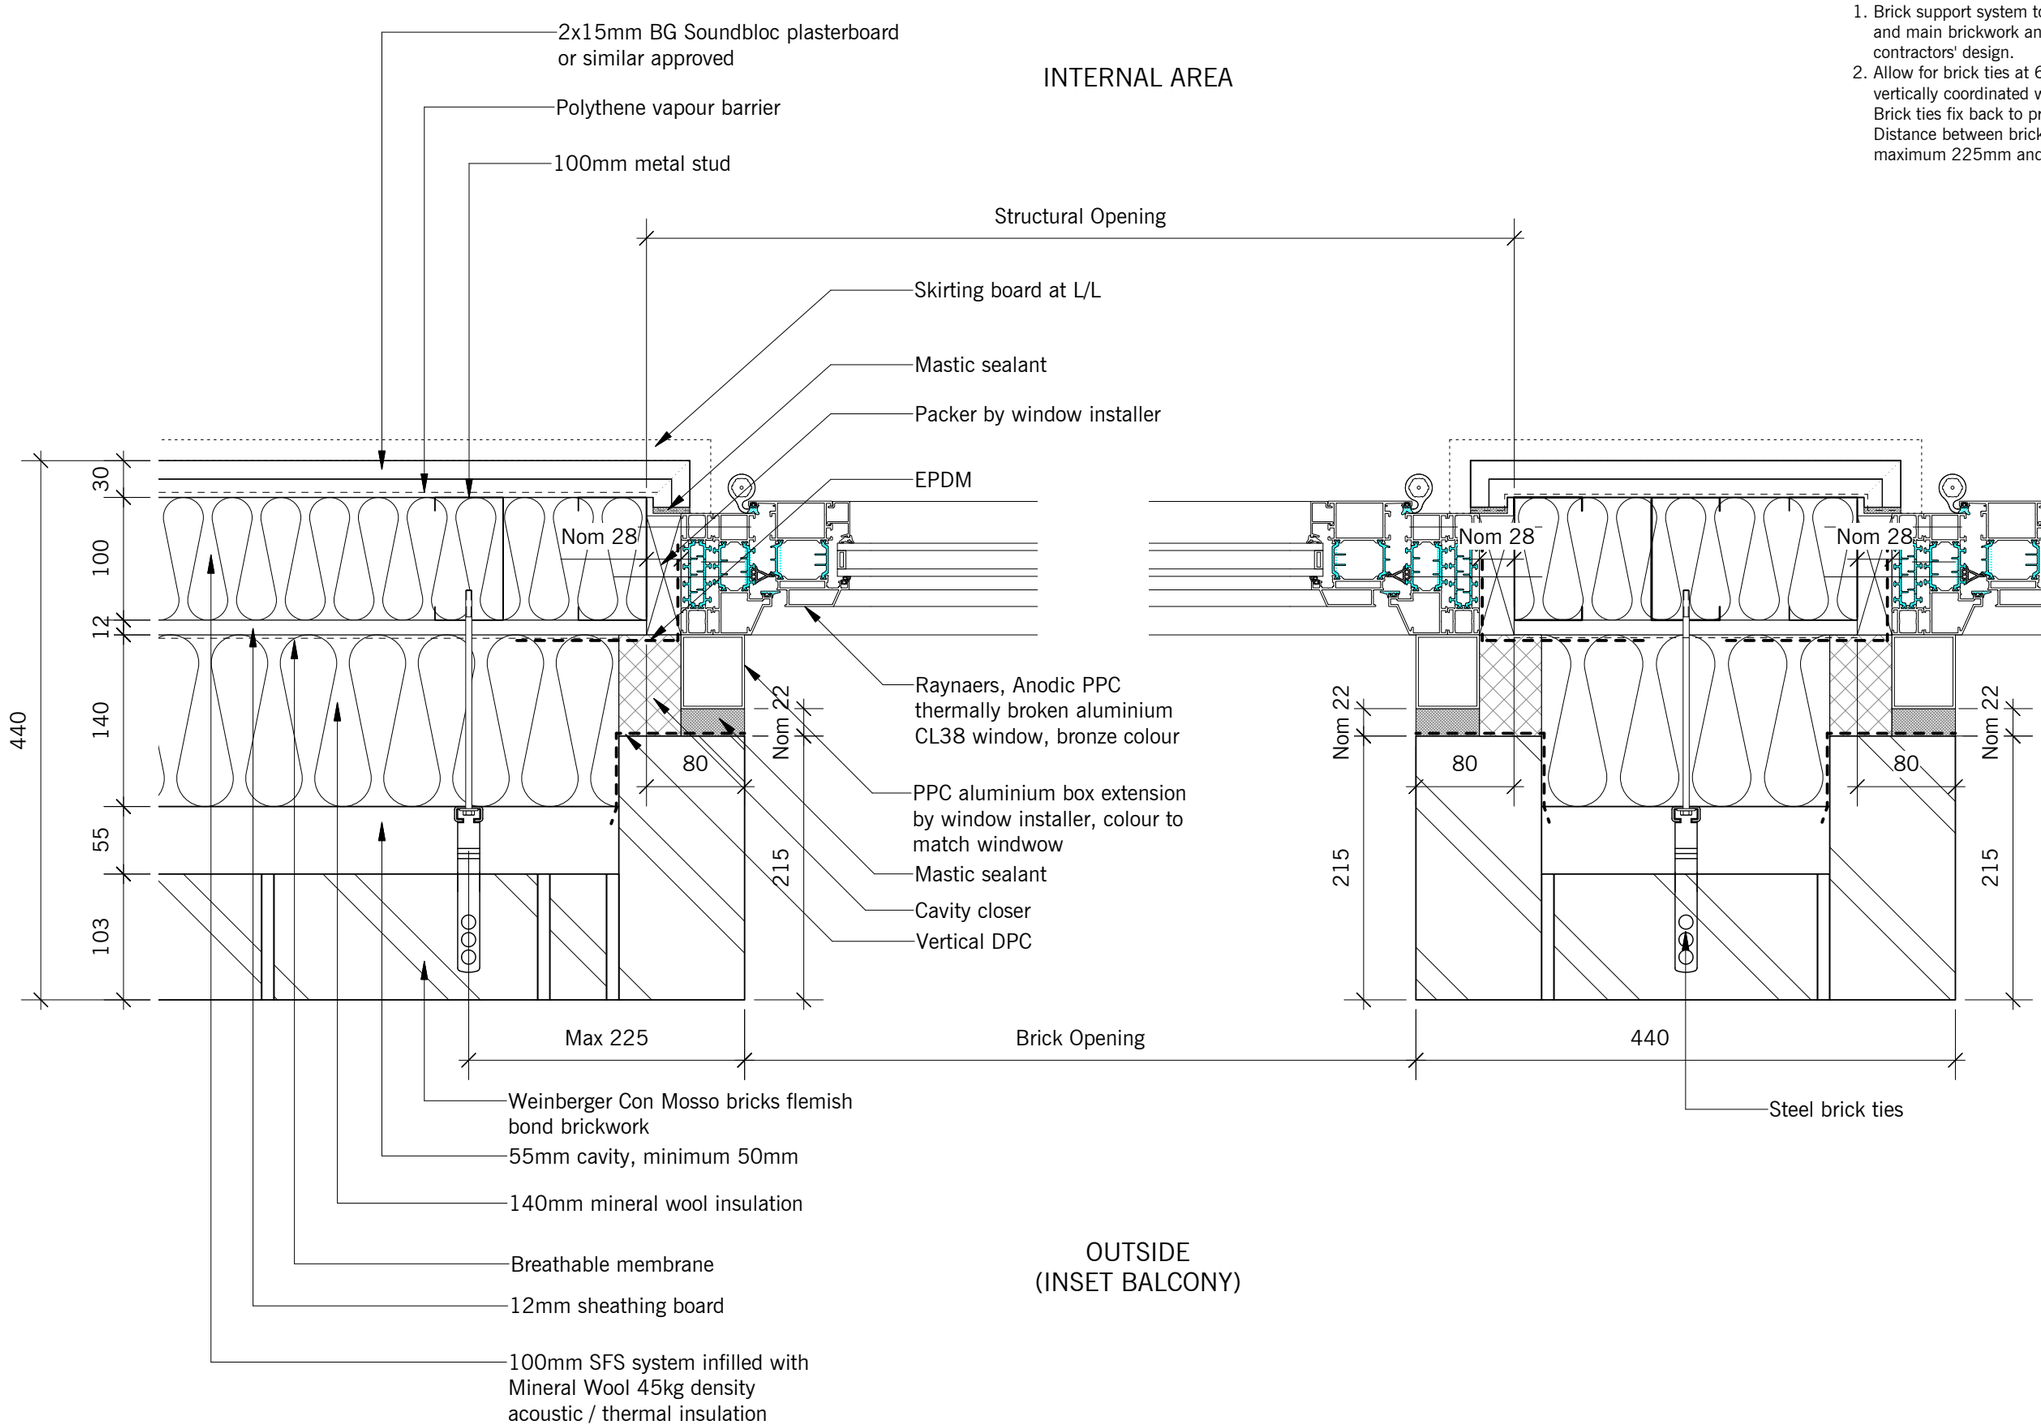

1 EXTERNAL WALL / WINDOW JAMB DETAIL

SCALE 1:5

2 WINDOW JAMB / PIER DETAIL

SCALE 1:5

PLANNING CONDITION 3

DO NOT SCALE THIS DRAWING
WRITTEN DIMENSIONS ONLY TO BE USED
ALL DIMENSIONS ARE IN MILLIMETRES
ALL DIMENSIONS TO BE VERIFIED ON SITE
ANY INCONSISTENCIES TO BE REPORTED TO THE ARCHITECT IMMEDIATELY

© CHASSAY + LAST ARCHITECTS 2019

GENERAL NOTES:

1) THIS DRAWING IS TO BE USED IN CONJUNCTION WITH ALL RELEVANT ARCHITECTS, ENGINEERS AND SPECIALISTS DRAWINGS AND DETAILS

date	rev.	by	description	checked
21.01.21	P01	AS	Issued for Planning Condition.	GV
-	-	-	-	-
-	-	-	-	-
-	-	-	-	-
-	-	-	-	-
-	-	-	-	-

client: J MURPHY & SONS

status description: COORDINATION

140-146 CAMDEN STREET LONDON NW1 9PF

BERKELEY WORKS T.020 7483 7700 BERKLEY GROVE F. 020 7483 7733 LONDON NW18XY ISDN. 020 7483 7734 www.chassaylast.co.uk e-mail: @chassaylast.co.uk

title: BLOCK A - TYPICAL INSET BALCONY DOOR JAMB AND EXTERNAL WALL PLAN DETAIL

drawn by	checked by	date	scale	stage	dwg no.	status	rev
AS	GV	28.07.20	1:5@A3	4	CSP-CLA-RD-ZZ-DR-A-1214	S1	P01