W E S T E L E V A T I O N

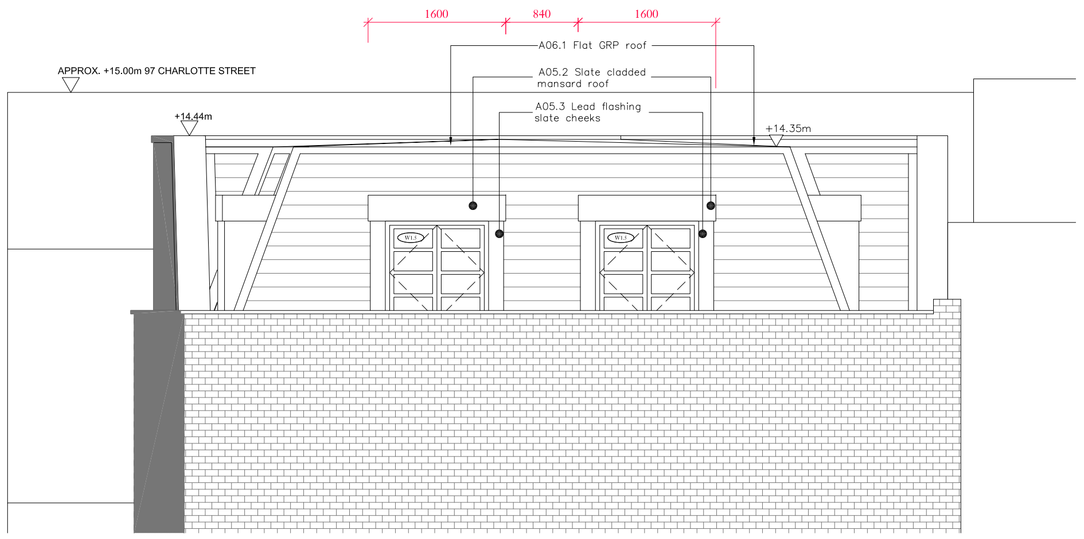

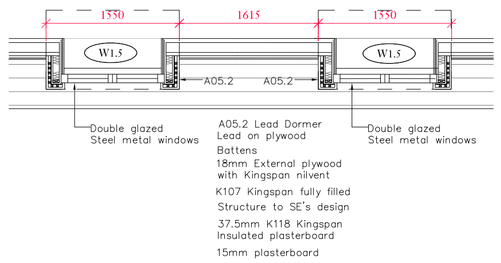

S O U T H E L E V A T I O N

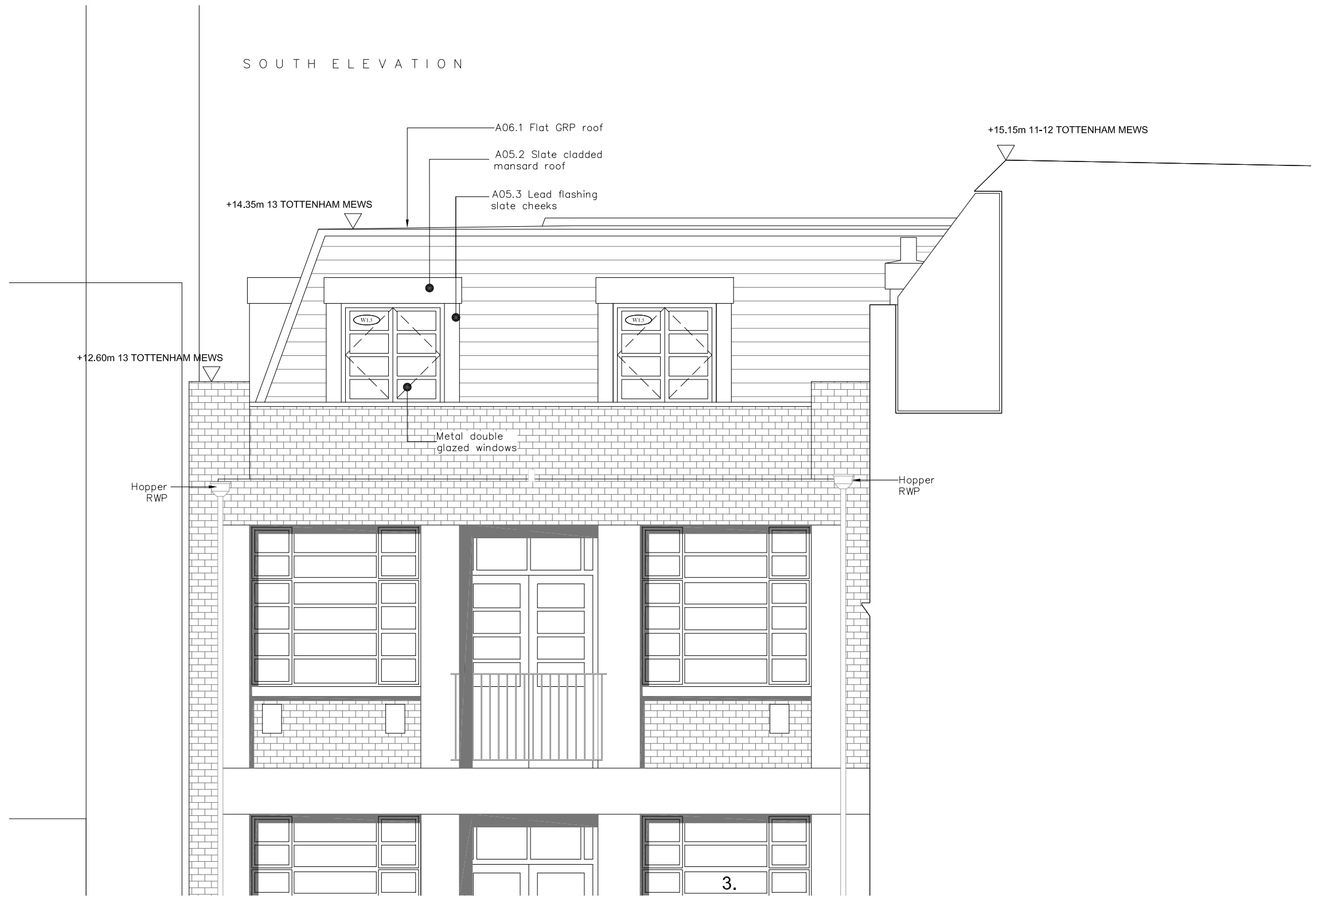

E A S T E L E V A T I O N

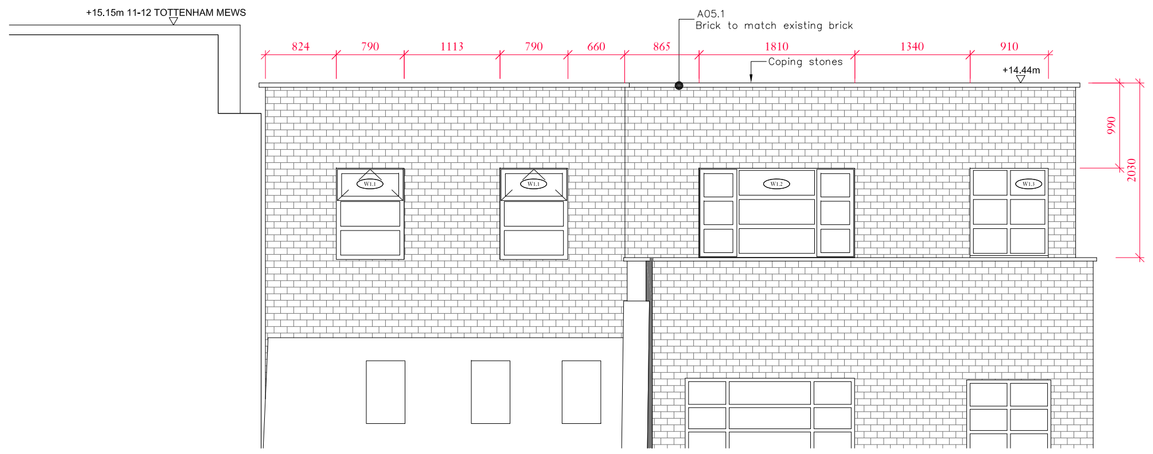

N O R T H E L E V A T I O N

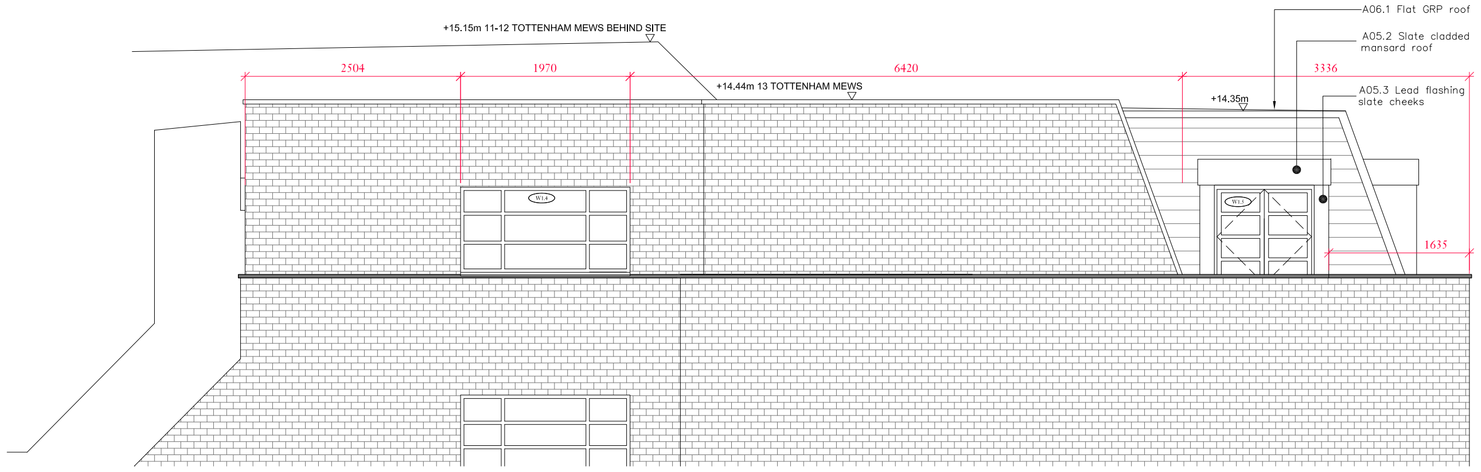

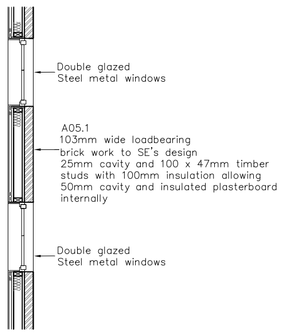

01: PROPOSED THIRD FLOOR PLAN
SCALE 1:50

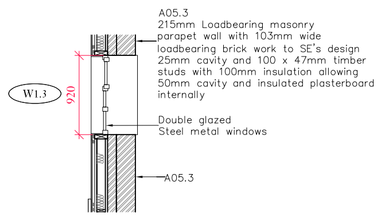

01: PROPOSED THIRD FLOOR PLAN
SCALE 1:50

DRAWING STATUS

PLANNING CONDITIONS

DISCLAIMER

Drawing to be read in conjunction with all the relevant information.

All written dimensions to be checked on site before work commences. Discrepancies, where identified, must be reported to the architect immediately.

This drawing is the property of LIFE-U DESIGN and must not be reproduced or disclosed to any unauthorised person either wholly or in part without written consent.

NOTES / KEYS

REV.	DATE	DESCRIPTION
00	00/00/000	Issued to/for

LIFE DESIGN
W life-udesign.com
E carle@life-udesign.com
T +44 (0) 207 097 3898
M +44 (0) 77 66 745 415

CLIENT

-

PROJECT

13 Tottenham Mews,
WT1 4AQ

SCALE		SCALE
1:50@A1		1:100@A3
DRAWN BY	CHECKED BY	DATE
-	-	2021/02

DRAWING TITLE

PROPOSED ELEVATIONS & PART PLANS

DRAWING NO.	PROJECT NO.	REV.
PLC01	21004	-