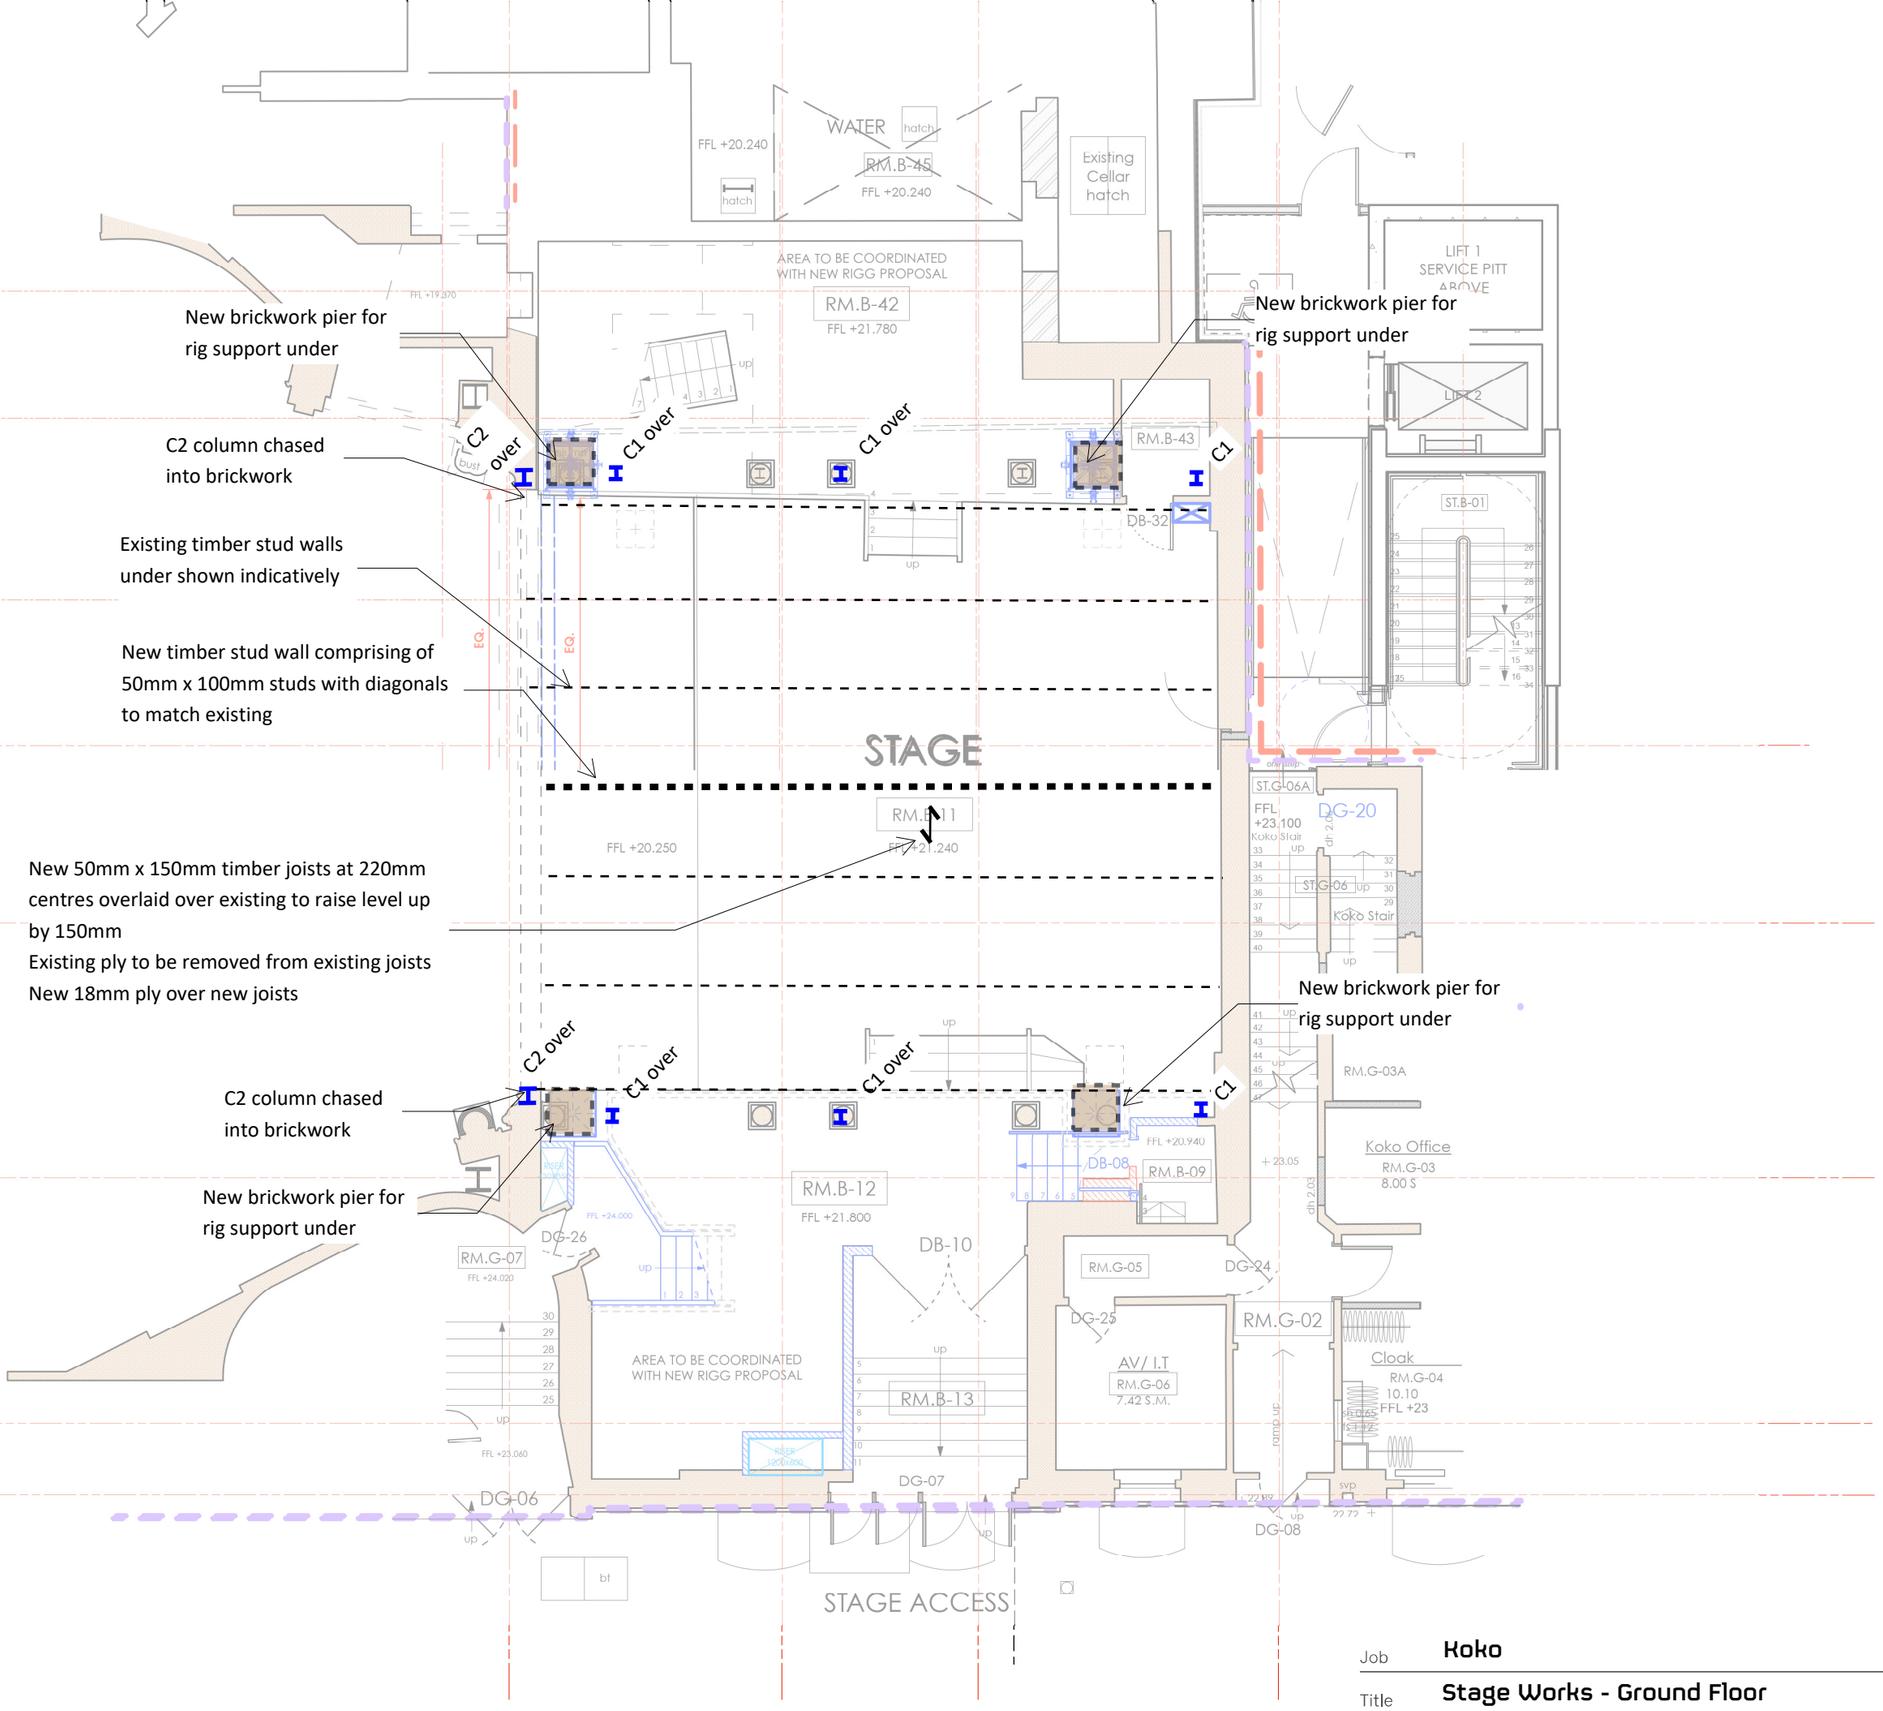


## Notes

To be read in conjunction with HTS drawings and specification
Steelwork to be Grade S355
Bolts to be Grade 8.8
Steel to steel connection design by others
Fire protection to steelwork by others

## Member Schedule

B1 = 125 x 65 PFC
B2 = 152 x 152 UC 23
B3 = 250 x 150 RHS 16
B4 = 305 x 127 UB 37
B5 = 100 x 50 PFC
C1 = 152 x 152 UC 30
C2 = 254 x 254 UC 132

| | | | |
|---|---|---|---|
| Job | Koko | Date | 10.02.21 |
| Title | Stage Works - Ground Floor | Eng. | JP |
| Job No. | 1444 | Sheet SK-RR-016 | Rev. T1 |

Purpose of Issue: Stage 4 Tender

HEYNE TILLETT STEEL

hts.uk.com