© COPYRIGHT Estates Directorate

Do not scale from drawings. Verify all dimensions on site prior to construction. This drawing is to be read in conjunction with all relevant documents and drawings. Report all discepancies to Estates Directorate immediately. No unauthorised use, disclosure, storage or copying.

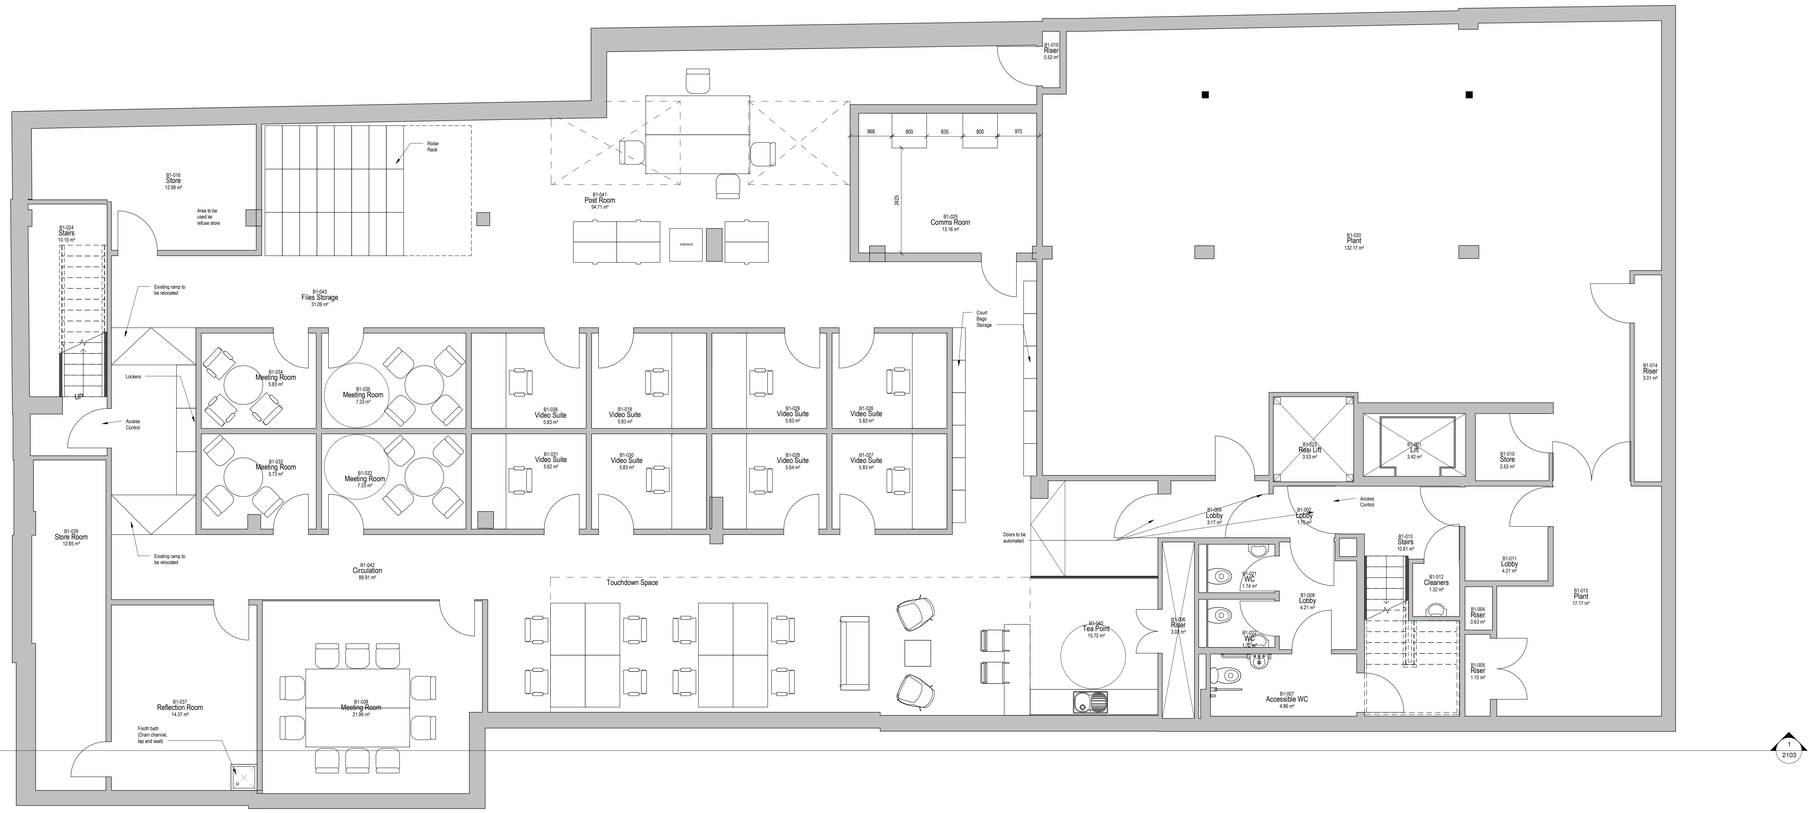

B1 Proposed Basement Level

1 : 50

0.5 0 0.5 1 1.5 2 2.5
SCALE 1:50 m

Rev	Date	By	Chk	Description

Planning

Ministry of Justice | Home Office | CPS | HLN ARCHITECTURE + ENGINEERING

Estates Directorate - 102 Petty France, London, SW1H 9AJ

Site	28 Kirby St Holborn, London EC1N 8FA
Security Classification	OFFICIAL SENSITIVE
Drawing Number	366930-5376-HLN-XXX-B1-DR-A- 2000
Project Name	HO Kirby Street
Dwg Title	Proposed Basement Plan

E-PIMS	366930	BPRN No.	5376			Rev Ref
Drawn By	Author	DATE	11/11/2020	SCALE	1 : 50	