Notes

1. DURING THE CONSTRUCTION PHASE NO DIMENSIONS TO BE SCALED FROM THIS DRAWING.
2. THE CONTRACTOR SHALL VERIFY ALL LEVELS AND DIMENSIONS ON SITE.
3. ON SITE ALTERATIONS TO THE CONSTRUCTION OR FINISHES SHOWN OR IMPLIED ON THIS DRAWING MUST BE DRAWN TO THE ATTENTION OF THE ARCHITECT BEFORE SUCH WORK IS IMPLEMENTED.

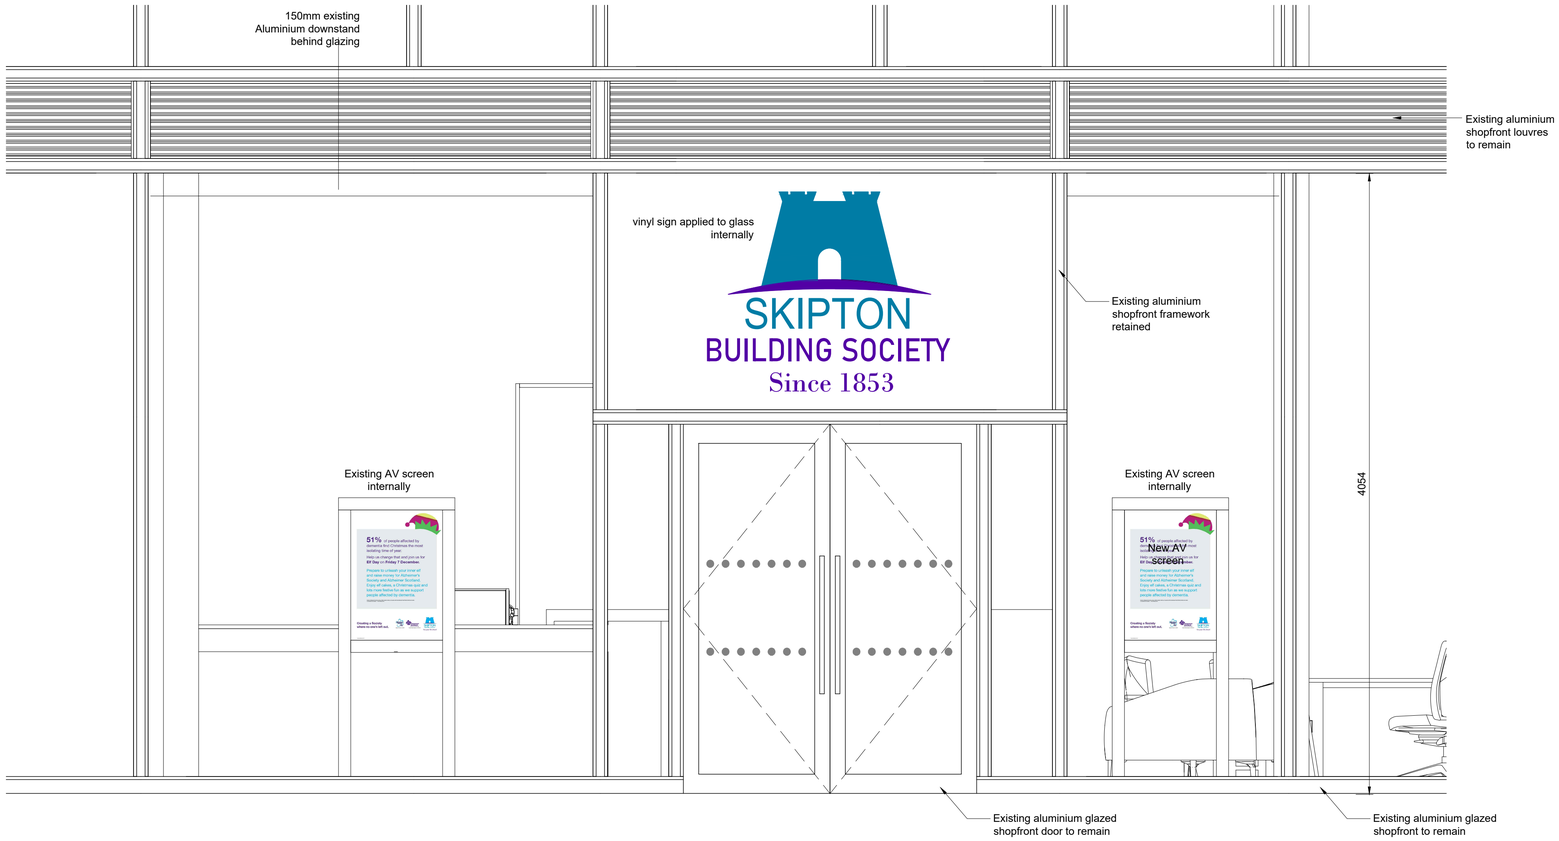

Existing Signage Elevation
1:20 scale

Revisions	Date	Sig.	Rev.

Rance Booth Smith Architects

Architecture
Interiors
Sustainability
Conservation

11 Victoria Road
Saltaire
Shipley
BD18 3LA

T. 01274 587 327
www.rbsarchitects.co.uk

Project:	Skipton Building Society Unit 4 Midcity Place 71 High Holborn, WC1V 6QS
Client:	Skipton Building Society
Drawing:	Existing Signage
Date: Jan 2021	Scale: 1:20 @ A1
Drawn By: SF	

RBS Job no.	Project	Originator	Volumn	Level	Type	Role	Suitability	Number	Rev.
14449ID	HOL	RBS	XX	XX	DR	A	S1	004	-