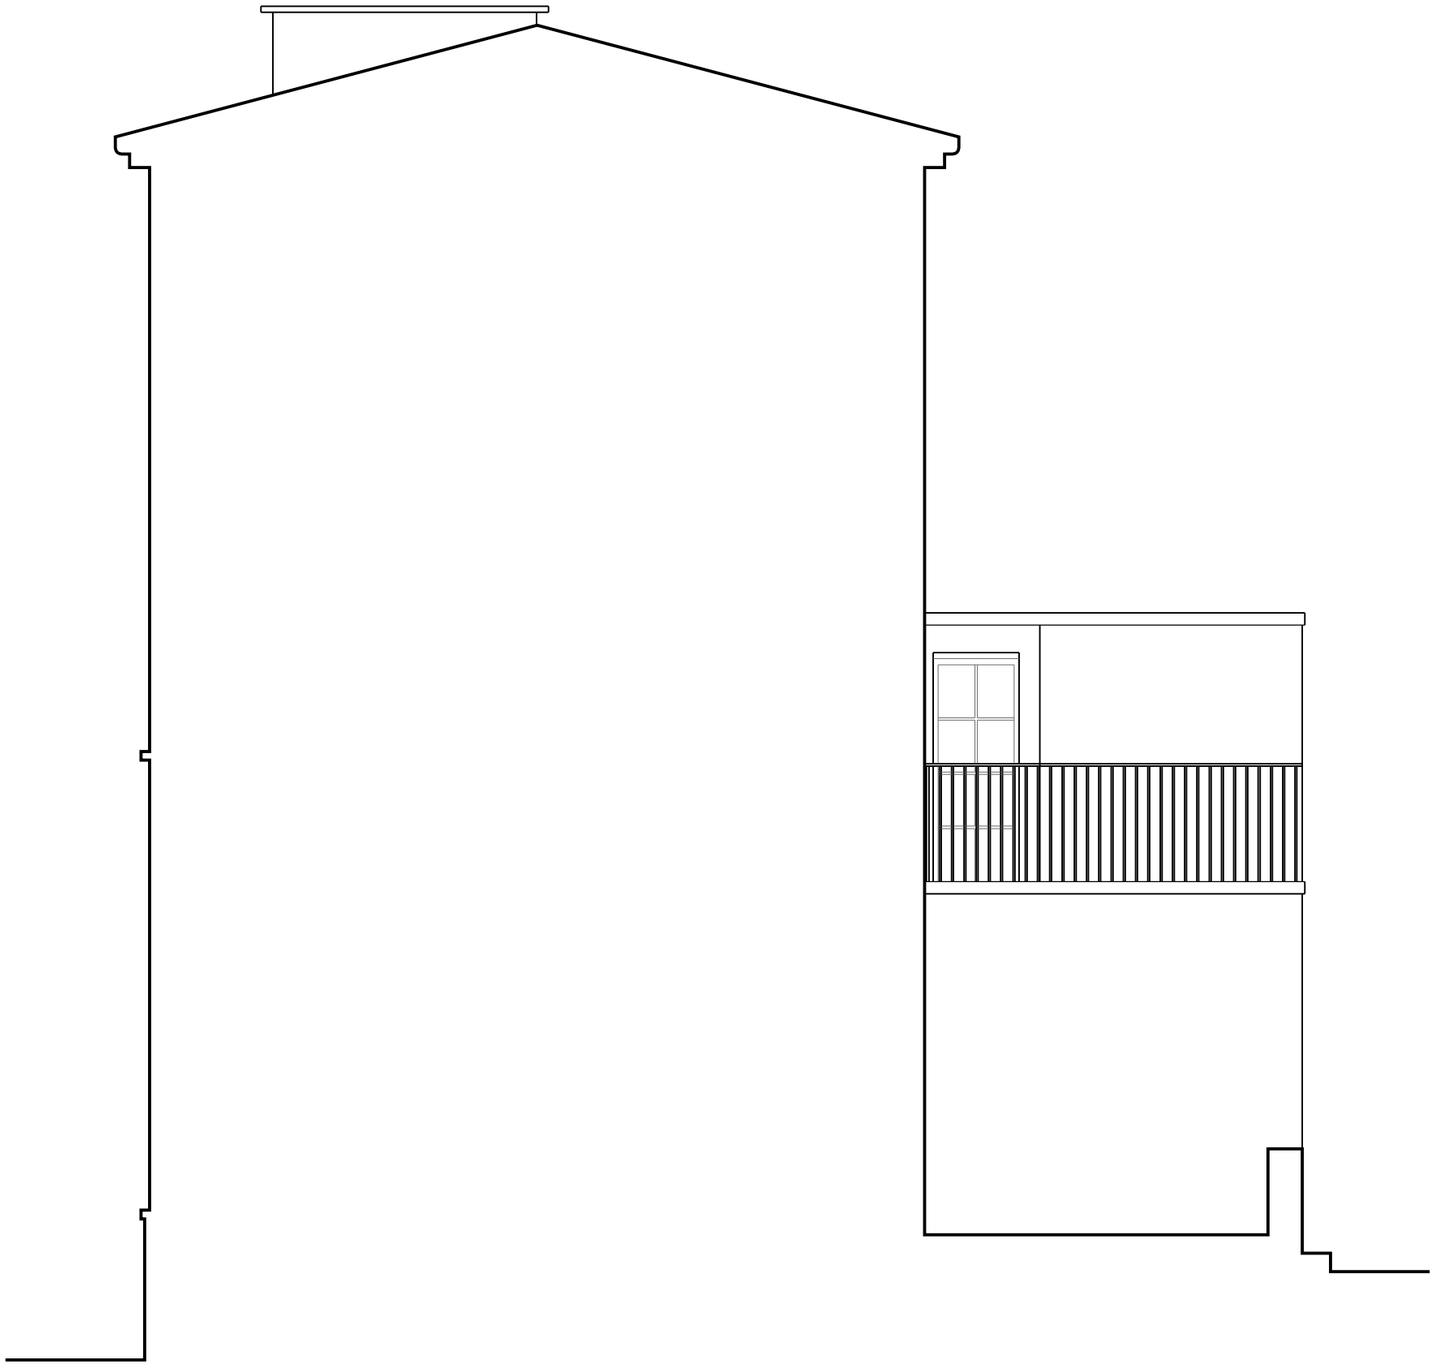

01/ EXISITNG INTERNAL ELEVATION

1:50

KEY PLAN

NTS

GENERAL NOTES
- Do not scale this drawing work to figured dimension only.
- All Dimensions are in Millimetres unless otherwise stated.
- All dimension to be checked on site prior to commencement of the works
- Nebbia Works shall be notified in writing of any discrepancies requesting verification on how to proceed.

DRAWING NOTES

DESCRIPTION	REV	DATE	DRAWN	CHECK'D

Project Name: 96 Fortess Road

Client: Jacqueline Durran
96B Fortess Road
London
NW5 2HJ

Title: Existing Internal Elevation

Drawing No. LBC-013

Scale:	Size:	Date:
1:50	A3	09/03/2021
Drawn: MK	Checked: BP	Rev:

Status: Listed Building Consent Application

Nebbia Works

Studio 05, Ten87 Studios,
39a Markfield Road,
London, N15 4QA
www.nebbia.works
E: info@nebbia.works
T: +44 (0)7746 538397