NOTES

DIMENSIONS TO BE CONFIRMED ON SITE

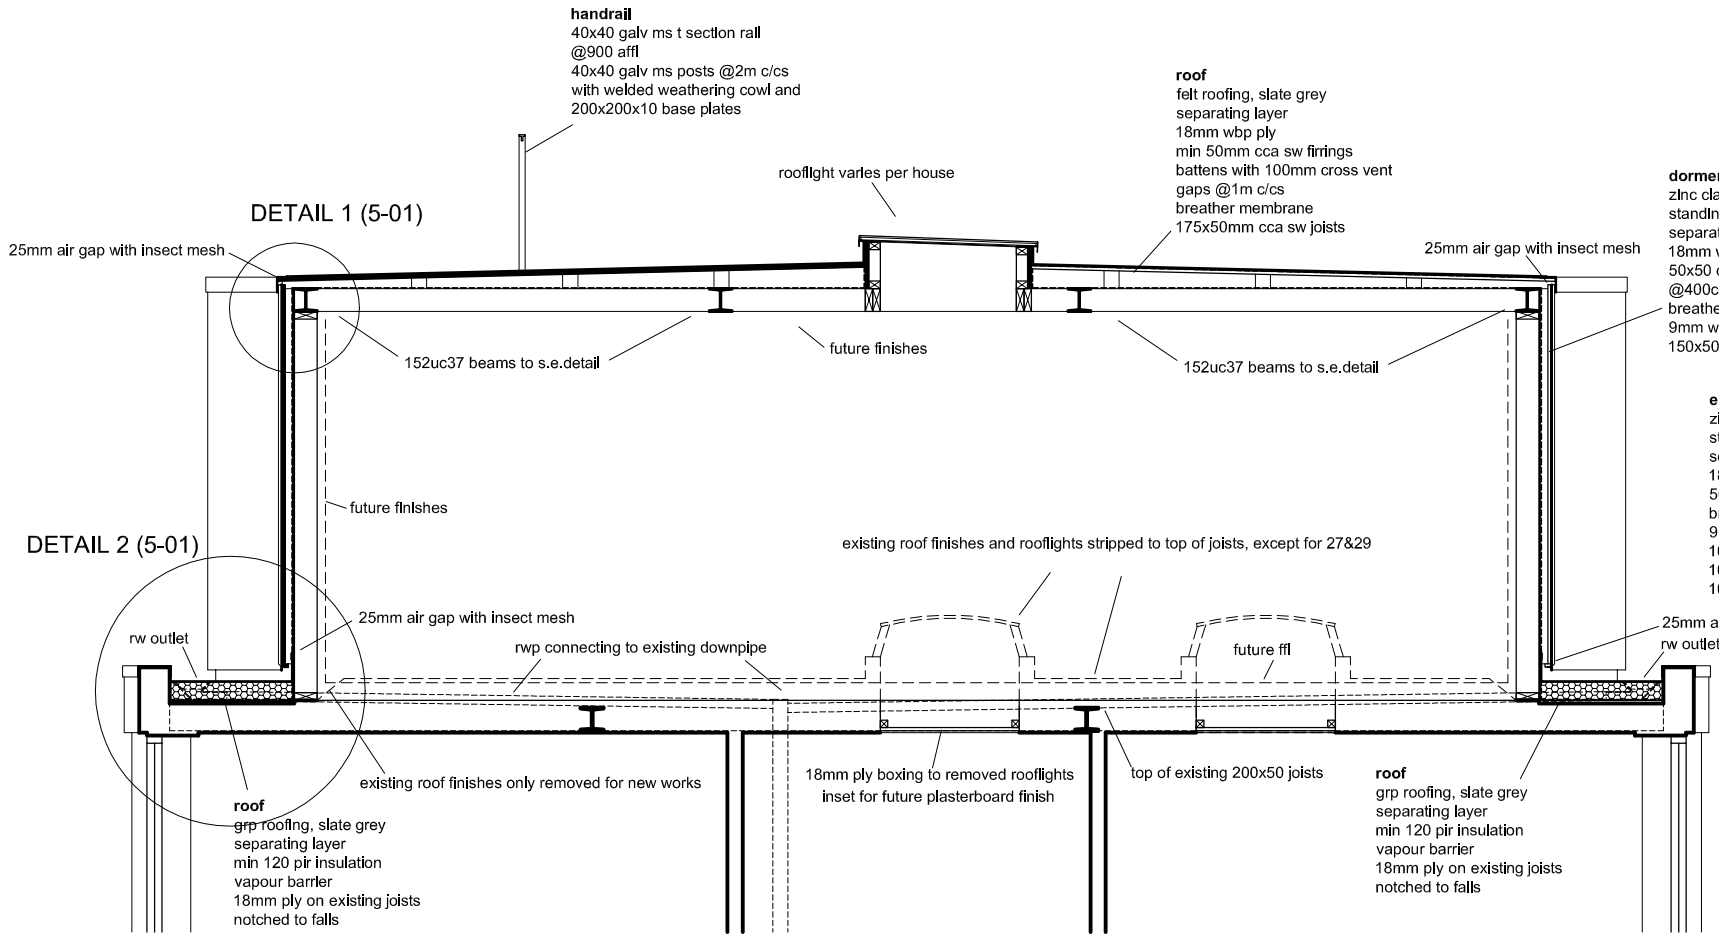

1 SECTION B through side wall

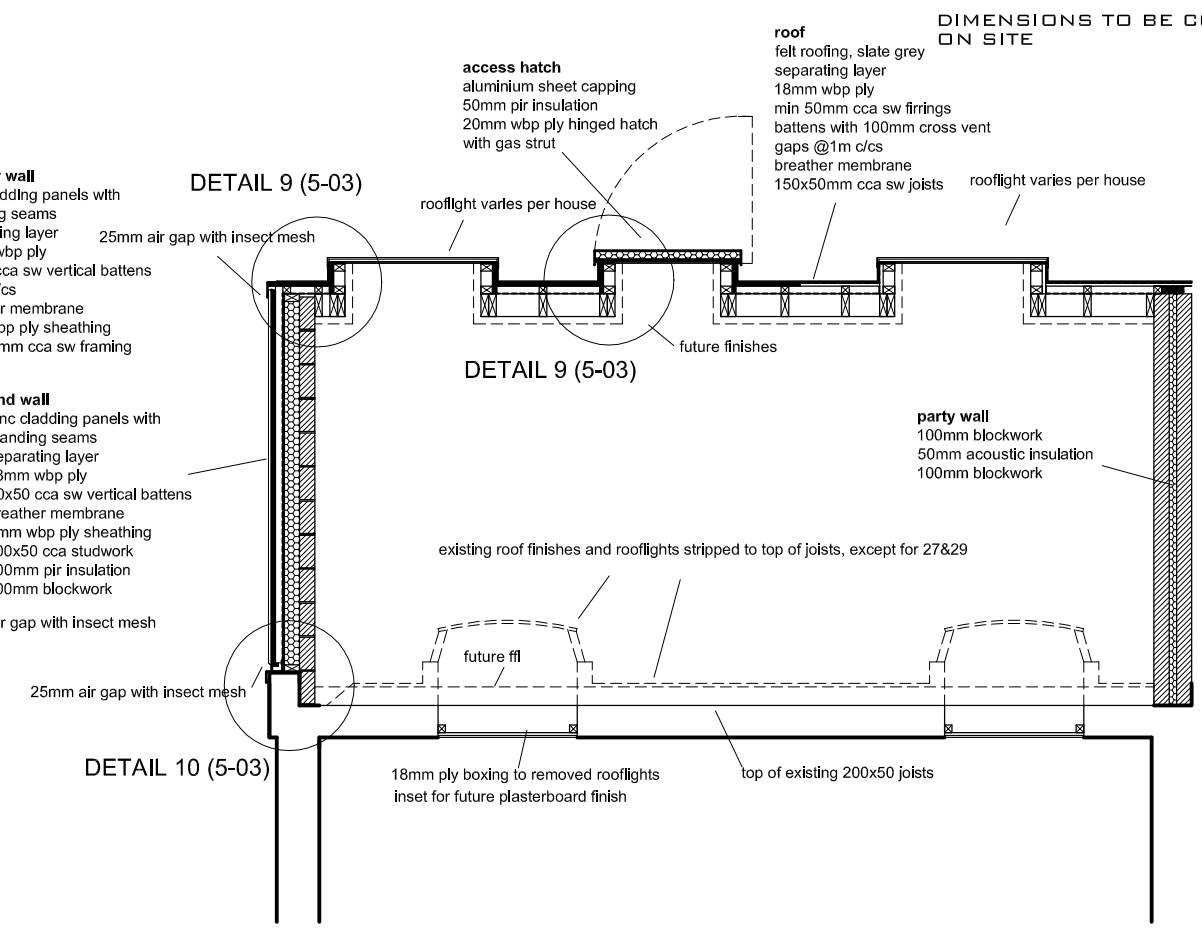

3 SECTION C through end wall

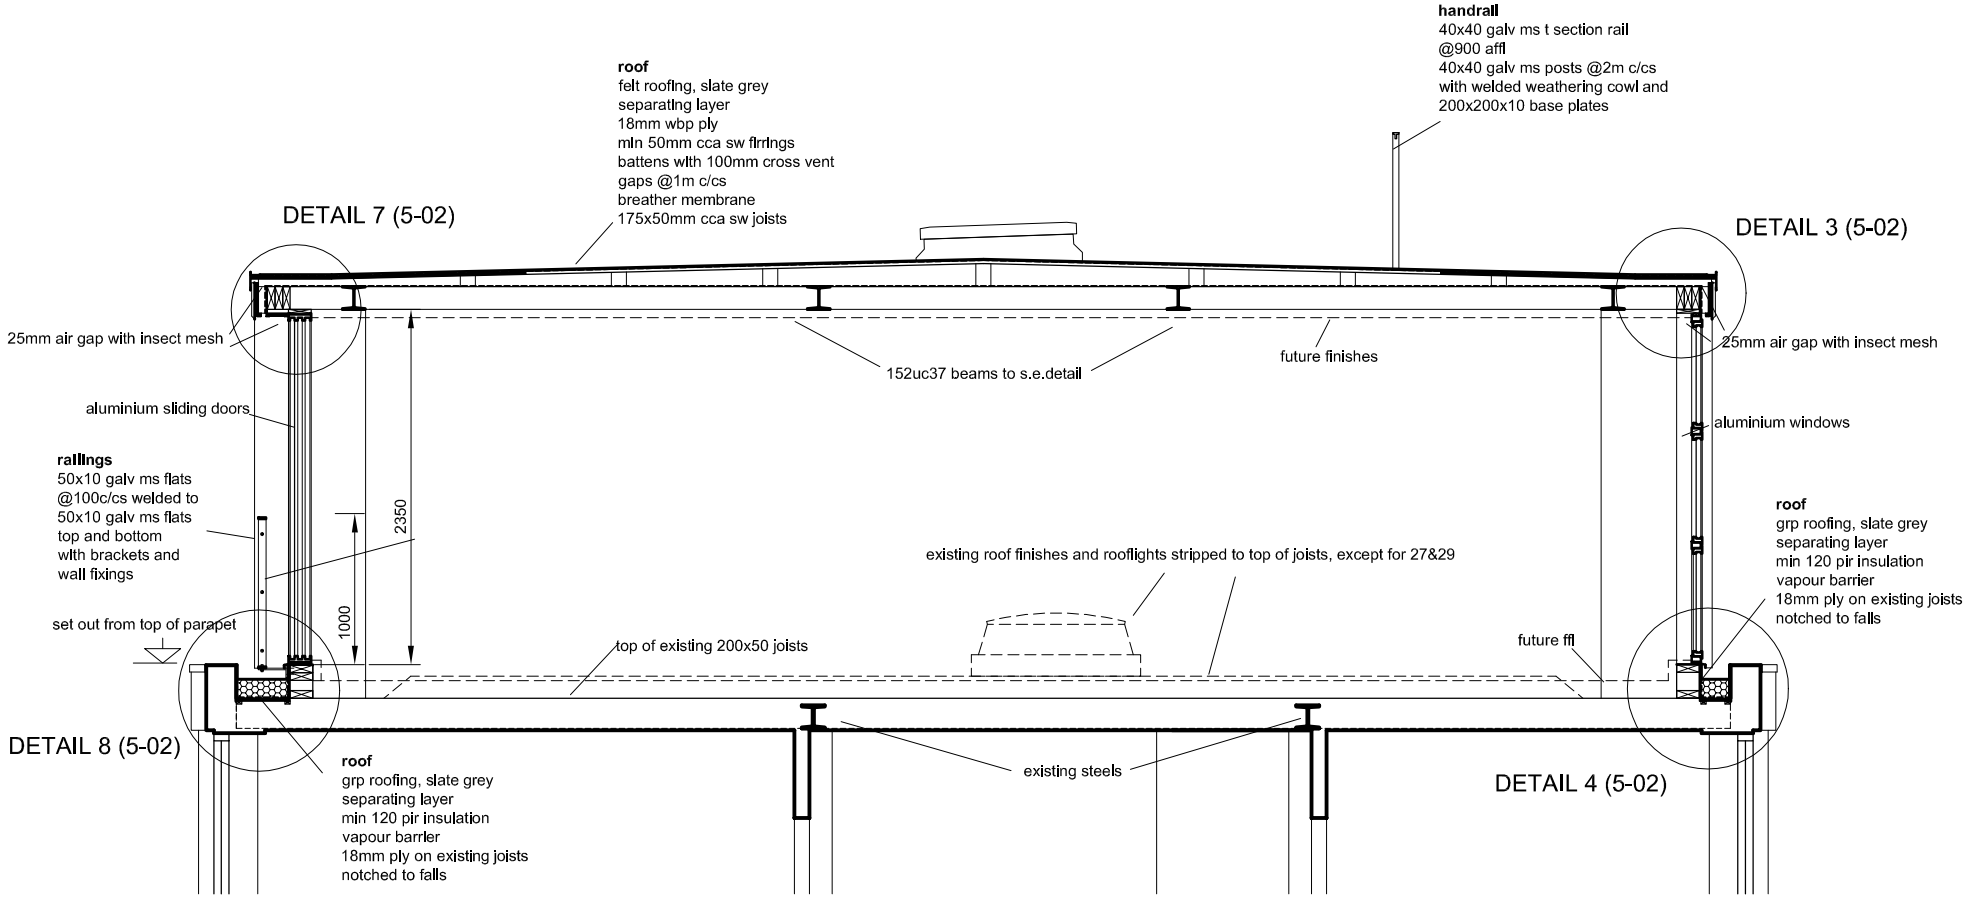

2 SECTION A through windows

0 1m 2m
1:50 scale

read in conjunction with ELL-C-50-01, 03 and specific 1:50 plans for each house

DAVIES ARCHITECTURE ©

28 ELLIOTT SQ
LONDON NW3 3SU
TEL 020 7483 0669

JOB
24-32 ELLIOTT SQUARE
LONDON NW3

TITLE
CONTRACT
TYPICAL SECTIONS

DATE 4.3.21
SCALE 1:50 @A3

DRAWING NO ELL-C-50-02