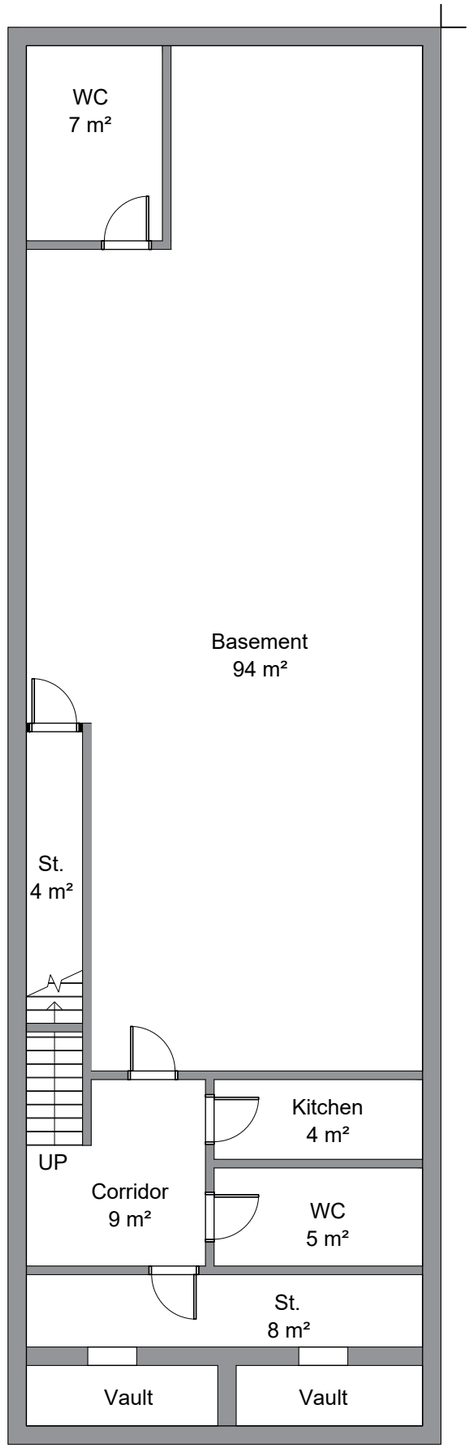

1 Existing Lower Ground Floor Plan
Scale 1 : 50

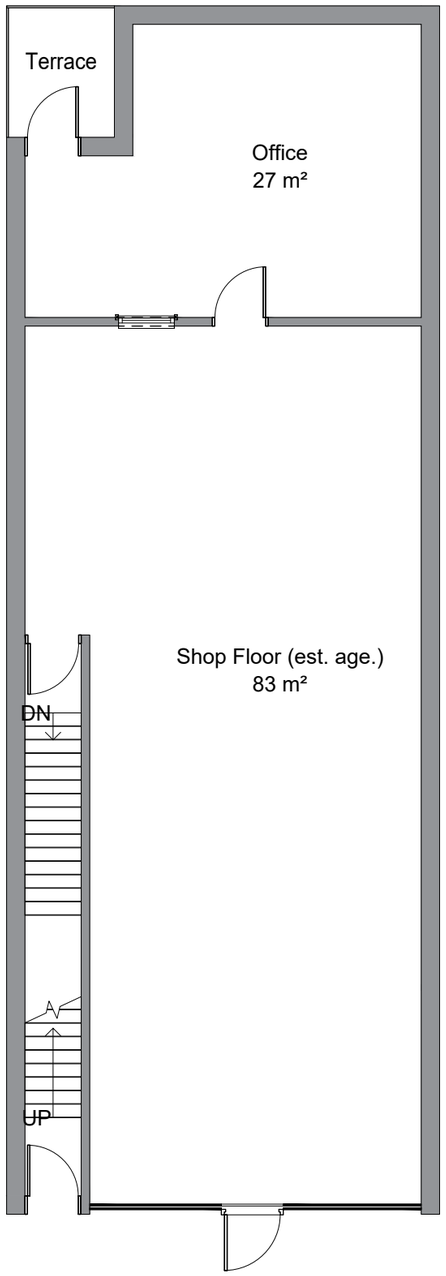

2 Existing Ground Floor Plan
Scale 1 : 50

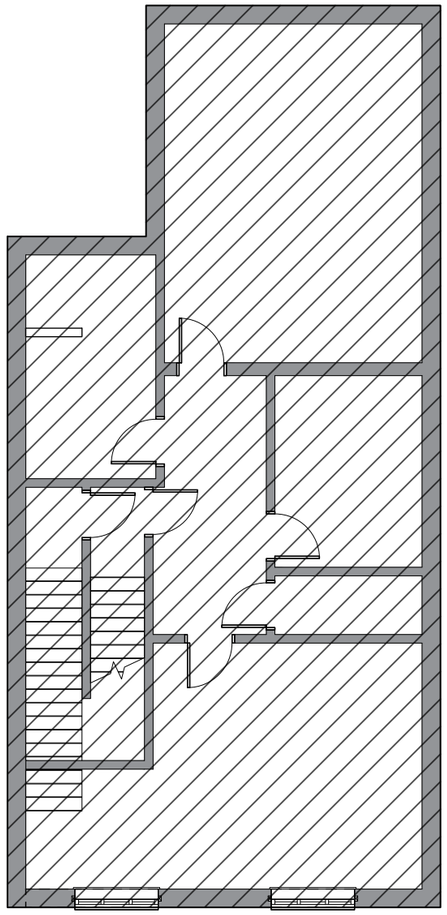

3 Existing First Floor Plan
Scale 1 : 50

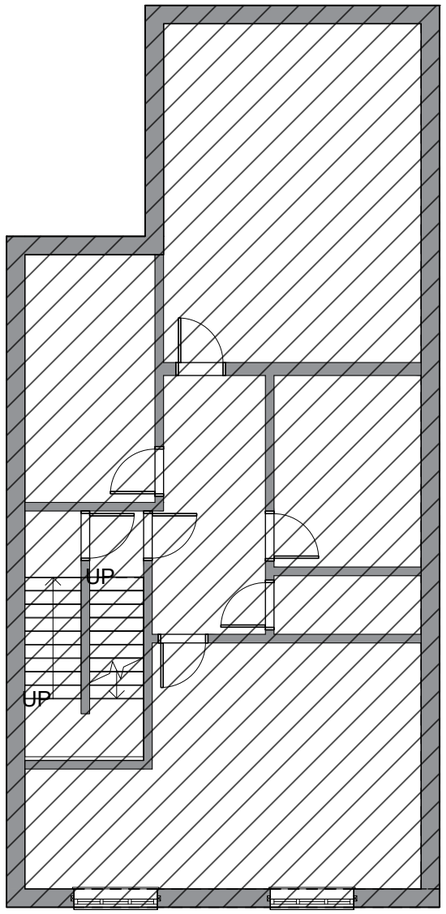

4 Existing Second Floor Plan
Scale 1 : 50

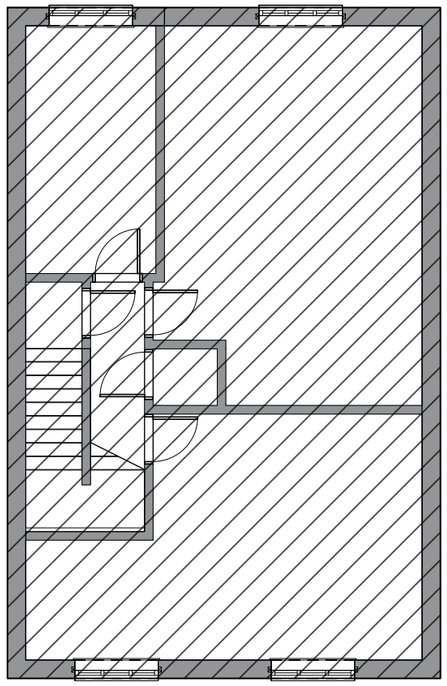

5 Existing Third Floor Plan
Scale 1 : 50

0 1 2 3 4 5
1 : 50

REV #	DATE	REVISION
01	23Feb 2021	Additional Kitchen Window, storage and vault revision at lower ground floor

298 Grays Inn Road

WC1X 8DX
London

Existing Drawings

RIBA Chartered Practice
COHANIM ARCHITECTURE

3rd Fl. 207 Regent Street.
London, W1B 3HH
info@cohanimarchitecture.co.uk

Information contained within this drawing is the sole copyright of Cohanim Limited and is not to be reproduced without express permission. No implied licence exists. This drawing is not to be used for land transfer or valuation purposes. Do not scale from this drawing. All dimensions to be checked on site by the contractor. Issued for purposes indicated only. Drawing errors and omissions to be reported to Project Architect or Architectural lead;

CURRENT PROJECT STATUS
PLANNING

CLIENT: **Mr. Miah**	TRUE NORTH
DRAWN BY: **YR**	
CHECKED BY: **JT**	DRAWING NUMBER: **209-01-PP-01-C**
DATE: **23 Feb. 2021**	SCALE: **1 : 50**
FILE: 230221 GIR 223-01.dwg	

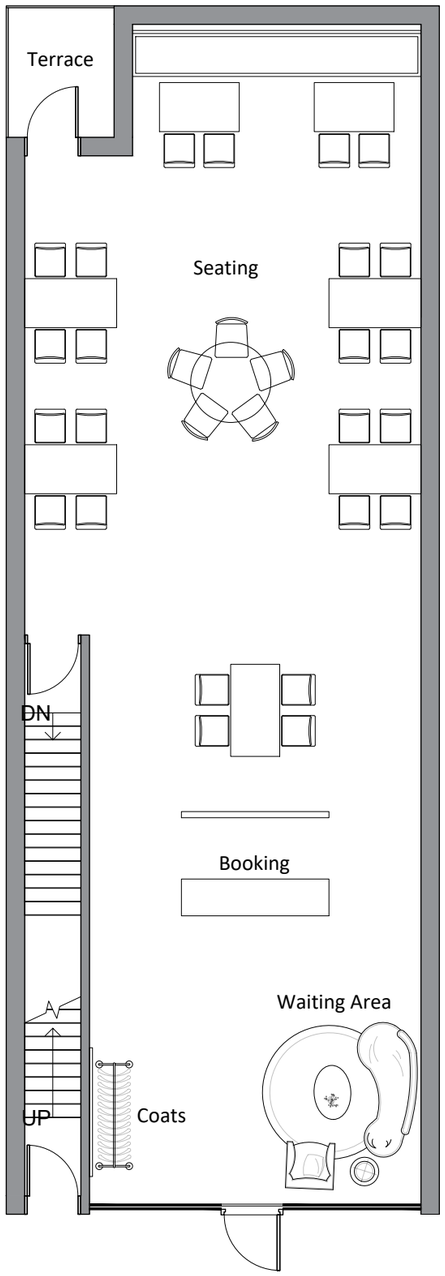

1 Proposed Ground Floor Plan
Scale 1 : 50

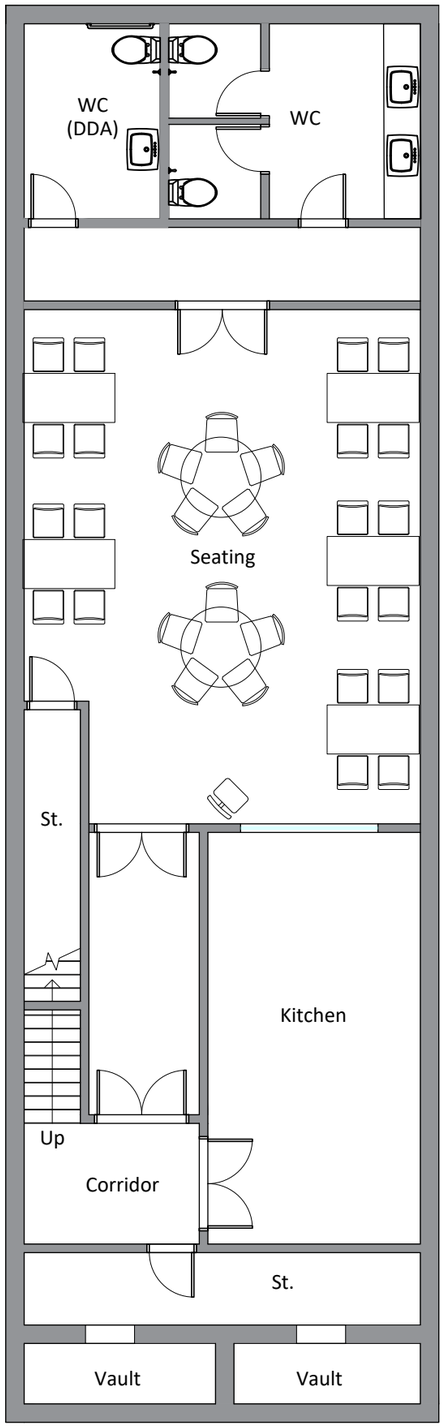

2 Proposed Lower Ground Floor Plan
Scale 1 : 50

0 1 2 3 4 5
1 : 50

REV #	DATE	REVISION
01	23Feb 2021	Additional Kitchen Window, storage and vault revision at lower ground floor

298 Grays Inn Road

WC1X 8DX
London

Illustrative Layout

RIBA Chartered Practice
COHANIM ARCHITECTURE
3rd Fl. 207 Regent Street.
London, W1B 3HH
info@cohanimarchitecture.co.uk

Information contained within this drawing is the sole copyright of Cohanim Limited and is not to be reproduced without express permission. No implied licence exists. This drawing is not to be used for land transfer or valuation purposes. Do not scale from this drawing. All dimensions to be checked on site by the contractor. Issued for purposes indicated only. Drawing errors and omissions to be reported to Project Architect or Architectural lead;

CURRENT PROJECT STATUS
PLANNING

CLIENT: **Mr. Miah**	TRUE NORTH
DRAWN BY: **KS / JH**	
CHECKED BY: **JT**	DRAWING NUMBER: **209-01-PP-02-C**
DATE: **23 Feb. 2021**	SCALE: **1 : 50**
FILE: 230221 GIR 223-01.dwg	