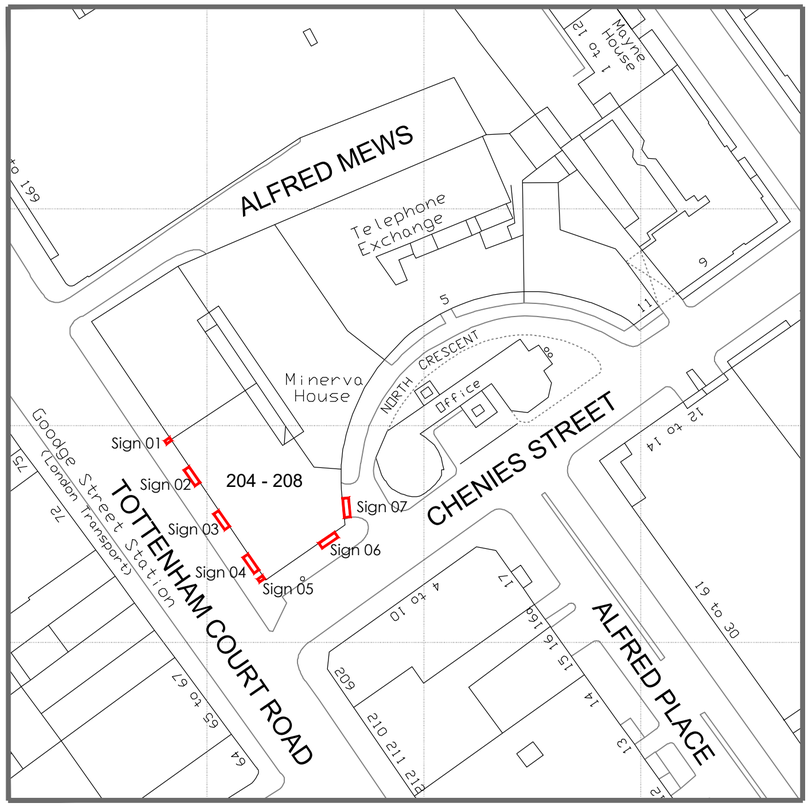

01 Block Site Plan
Scale 1:500

COPYRIGHT: This document is the property of the TILL JONES PARTNERSHIP Limited and copyright is reserved by them. No unauthorised copying, in whole or part or any form of reproduction is permitted. It must not be retained for reference and the contents may not be disclosed to any third party without the special written consent of the TILL JONES PARTNERSHIP Limited

DIMENSIONS: Figured dimensions must be taken in preference to scaled. Do not scale from this drawing

REVISIONS: Only the latest revision of this Drawing must be used. If in doubt ask

CO-ORDINATION: This Drawing is to be read in conjunction with all project drawings and schedules issued to date

NOTE: Any discrepancy must be notified to us in writing immediately IF IN DOUBT- ASK. The contractor any Sub-Contractor and Supplier will be deemed to have anticipated all costs and investigated all material availability prior to submission of offer.No claims will be entertained for failing to do so

ORIENTATION: NORTH

SCALE BAR: 0 5 10 15 20 25m
SCALE 1:500

REV	DATE	NOTE	DRAWN BY	APP BY
-	- - - -	-	-	-

CLIENT LOGO

CLIENT: Sofa Workshop by Timothy Oulton

PROJECT: Advertisement Application

SITE ADDRESS: 204-208 Tottenham Court Road London — POST CODE: W1T 7PL

JOB NUMBER: 035 — DRAWING NUMBER: 201 — DRAWING REV: /

TITLE: Block Site Plan

DRAWING STATUS: Planning — DRAWN BY: DT — CHECKED BY: CJ

SCALE: 1:500 — SHEET SIZE: A2-LANDSCAPE — DATE: 07.01.2021

TJP ARCHITECTS
Company No. 12656856
4 Chestnut Court, Jill Lane, Sambourne, B96 6EW
(t) 07498 839589 (e) darren@tjparchitecture.co.uk