Copyright of Peter Morris Architects

Scale
10m
8m
6m
4m
2m
0m

Notes: Any descrepeancies on this drawing with other documents to be reported immediately to the Conract Administrator for clarification

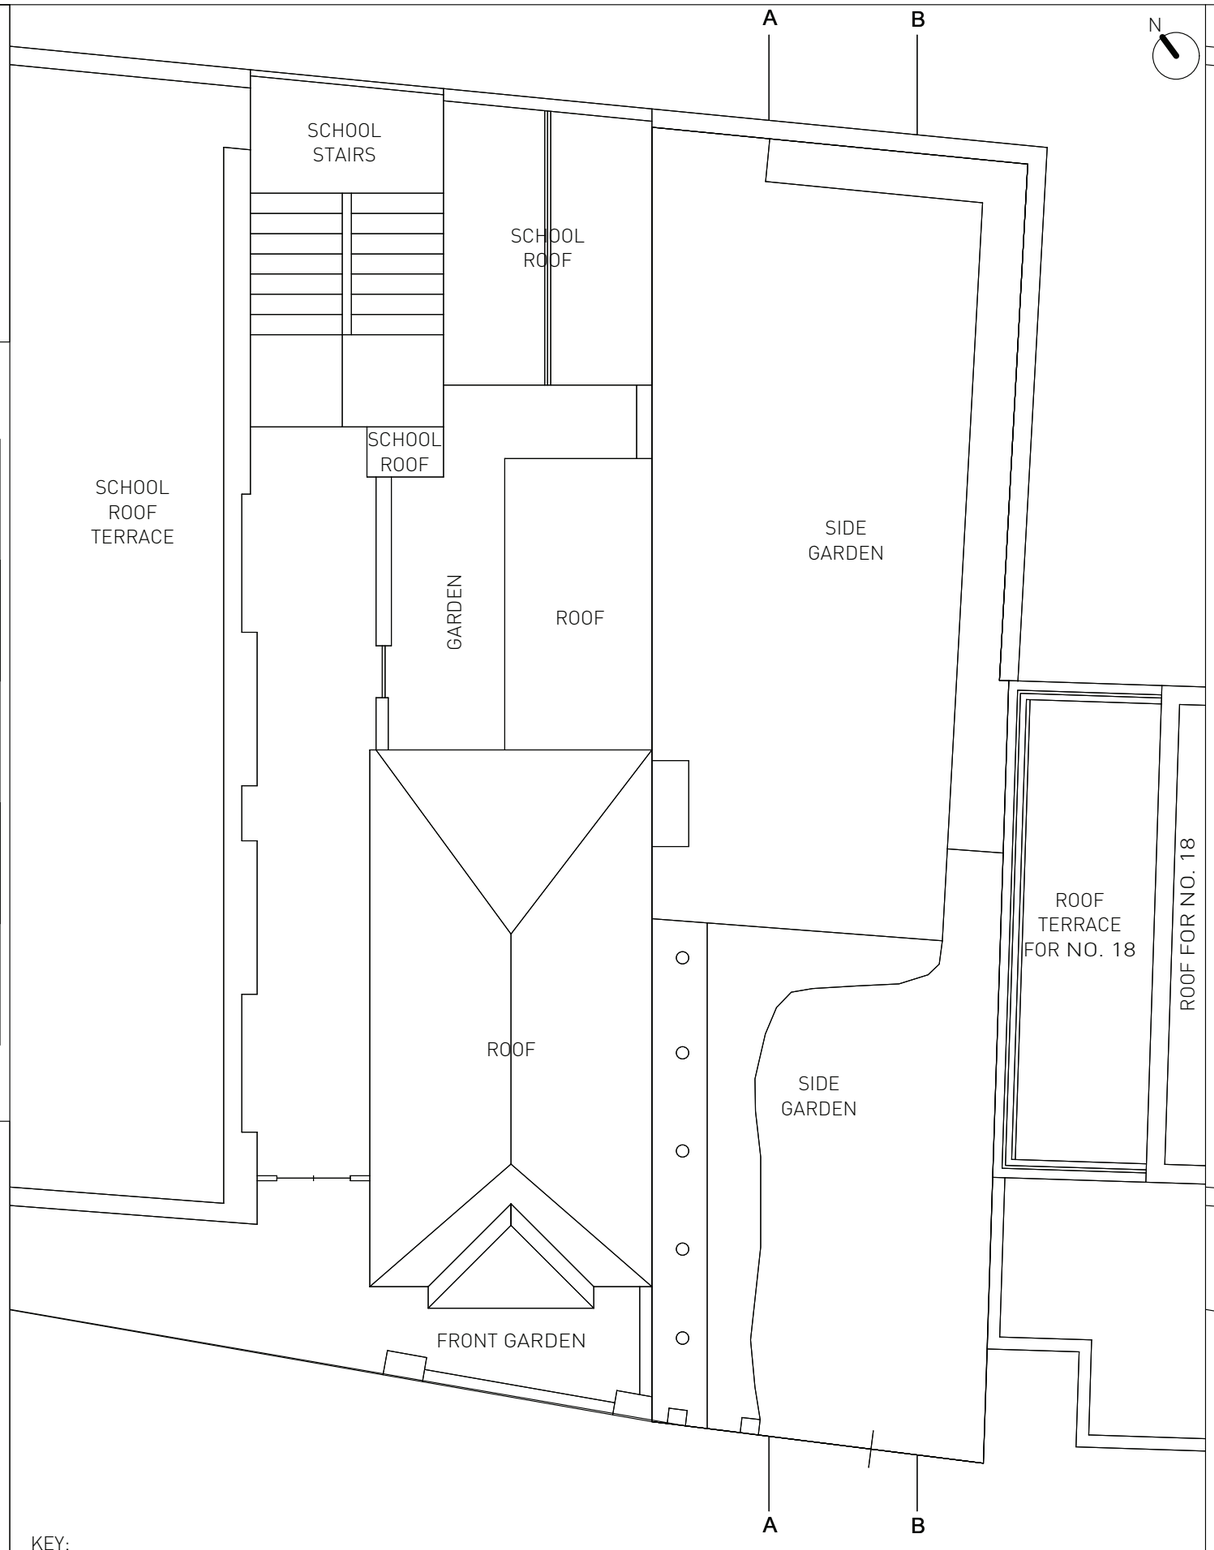

KEY:
Line between no.20 and no.20A

EXISTING ROOF PLAN 1:100

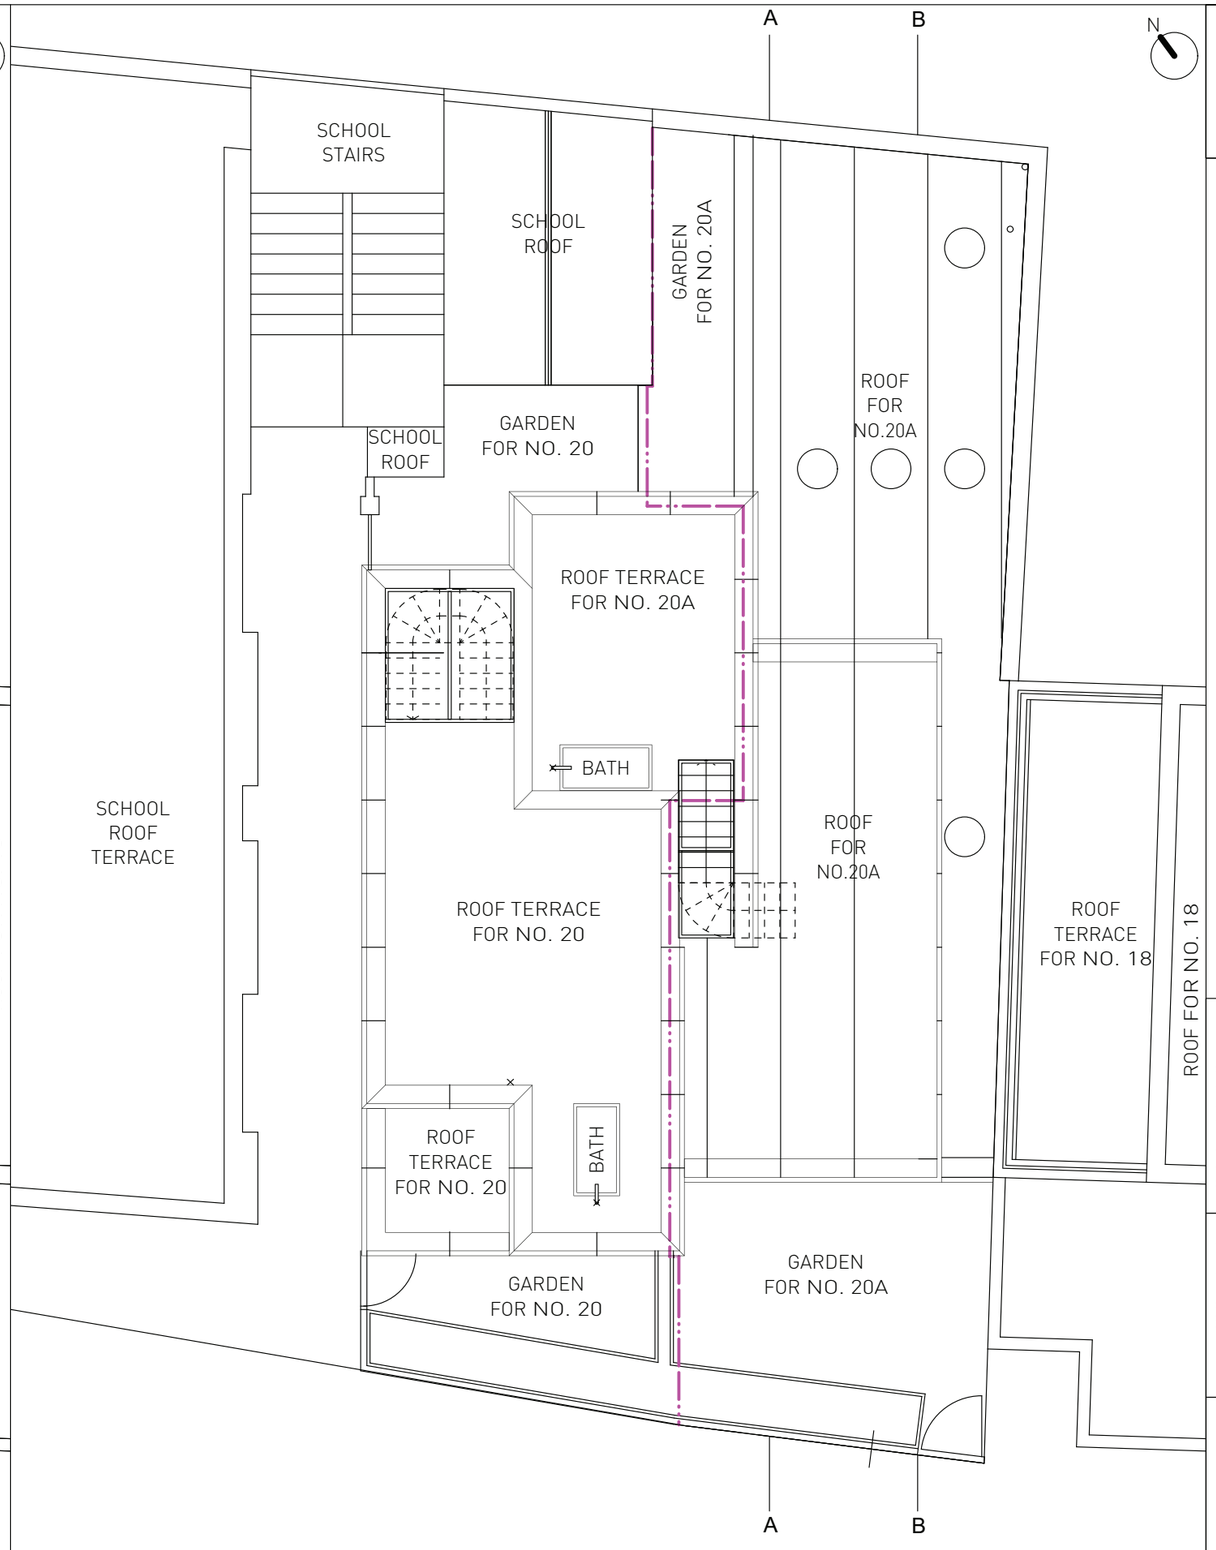

PROPOSED ROOF PLAN 1:100

201 - 114 rev G

Peter Morris Architects 465C Hornsey Road, London N19 4DR www.petermorris architects.com

FOR PLANNING
13.01.2020

Title: ROOF PLAN
Scale: 1:100

Client: Emily Kennedy
Site: 20 Vicars Road, London NW5 4NL