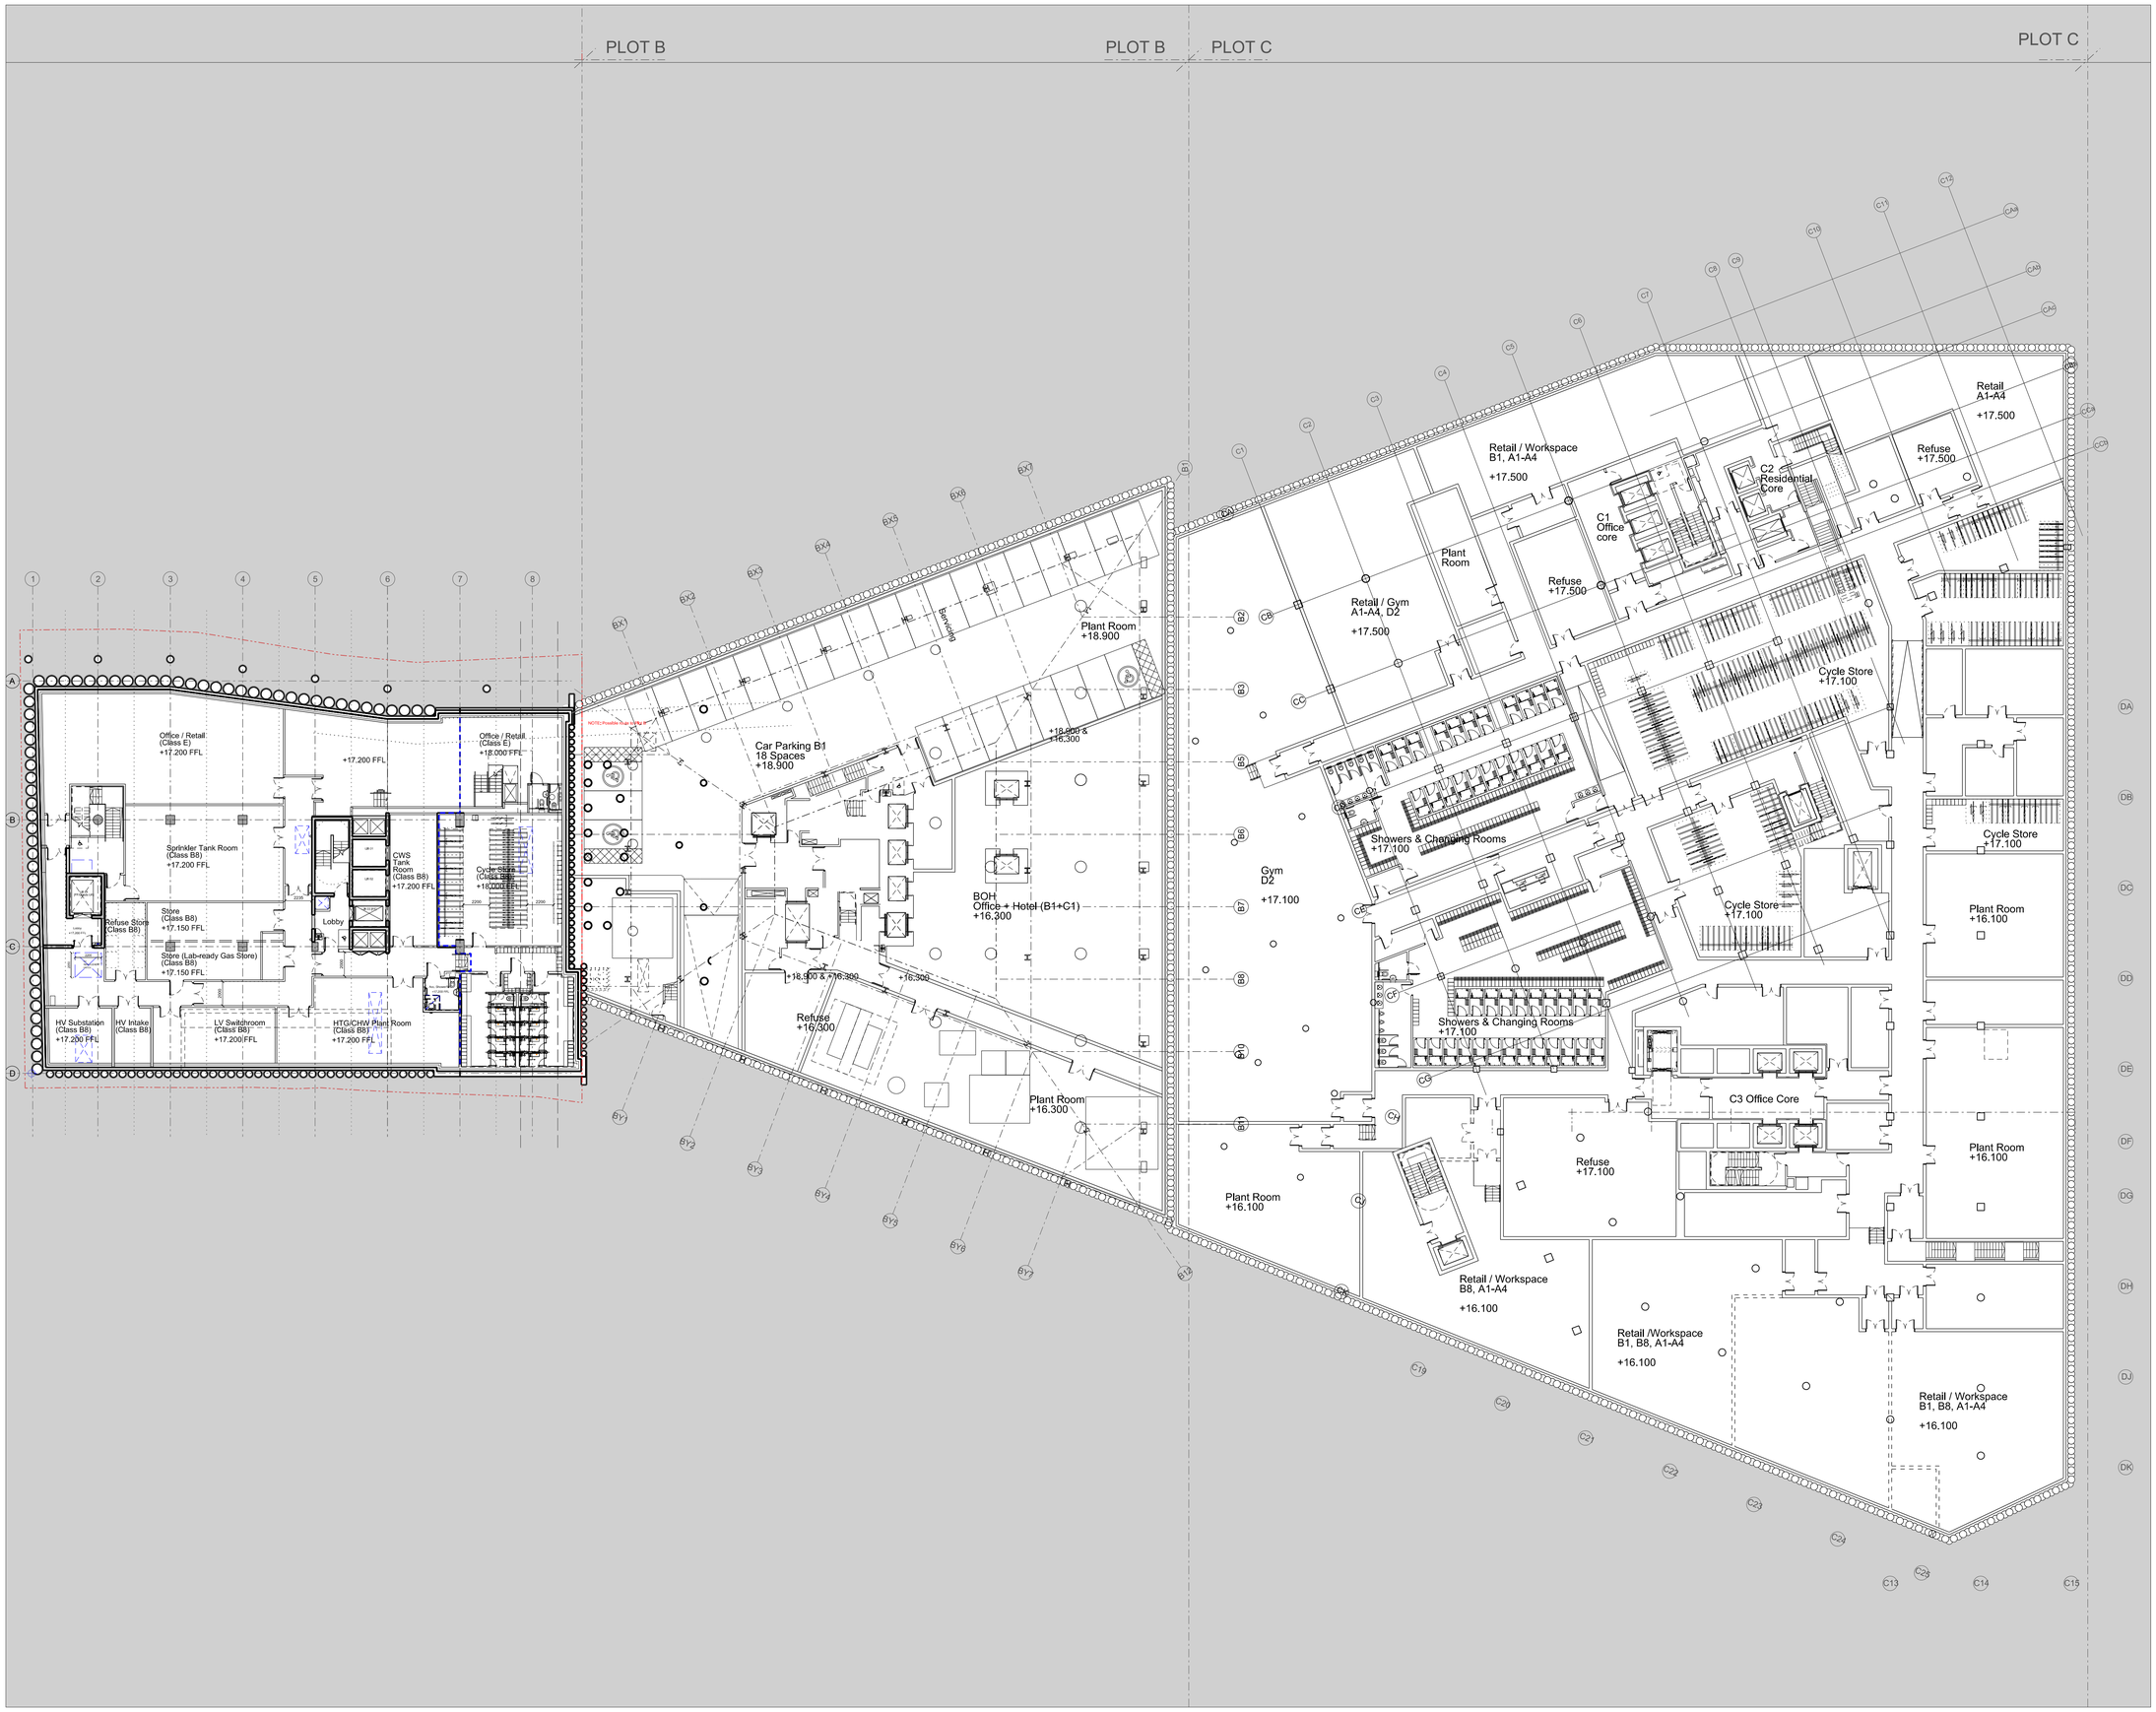

Revisions	By	Chk
\ 210305 Issued For Planning	MB	GP
A 210305 Issued For Planning (no annotation)	MB	GP

Notes

Site Boundary

Soft spot for future labs tenant and kitchen extract

0m 1m 5m

BENNETTS ASSOCIATES
1 Rawstorne Place, London EC1V 7NL
T +44(0)207 5203300 • www.bennettsassociates.com
E mail@bennettsassociates.com

For Bennetts Associates' electronic information issue disclaimer - www.bennettsassociates.com/informationdisclaimer/

Project

Project No. 2004

UBB Building A

Reef

Drawing Title

Proposed
Basement Level B1

Drawing Number

2004_P_099

Revision/Suitability

A

Scale @ A3

1 : 500

Scale @A1

1 : 250

Revision Date

210305

YY MM DD