REVISIONS

Rev.	Date	By

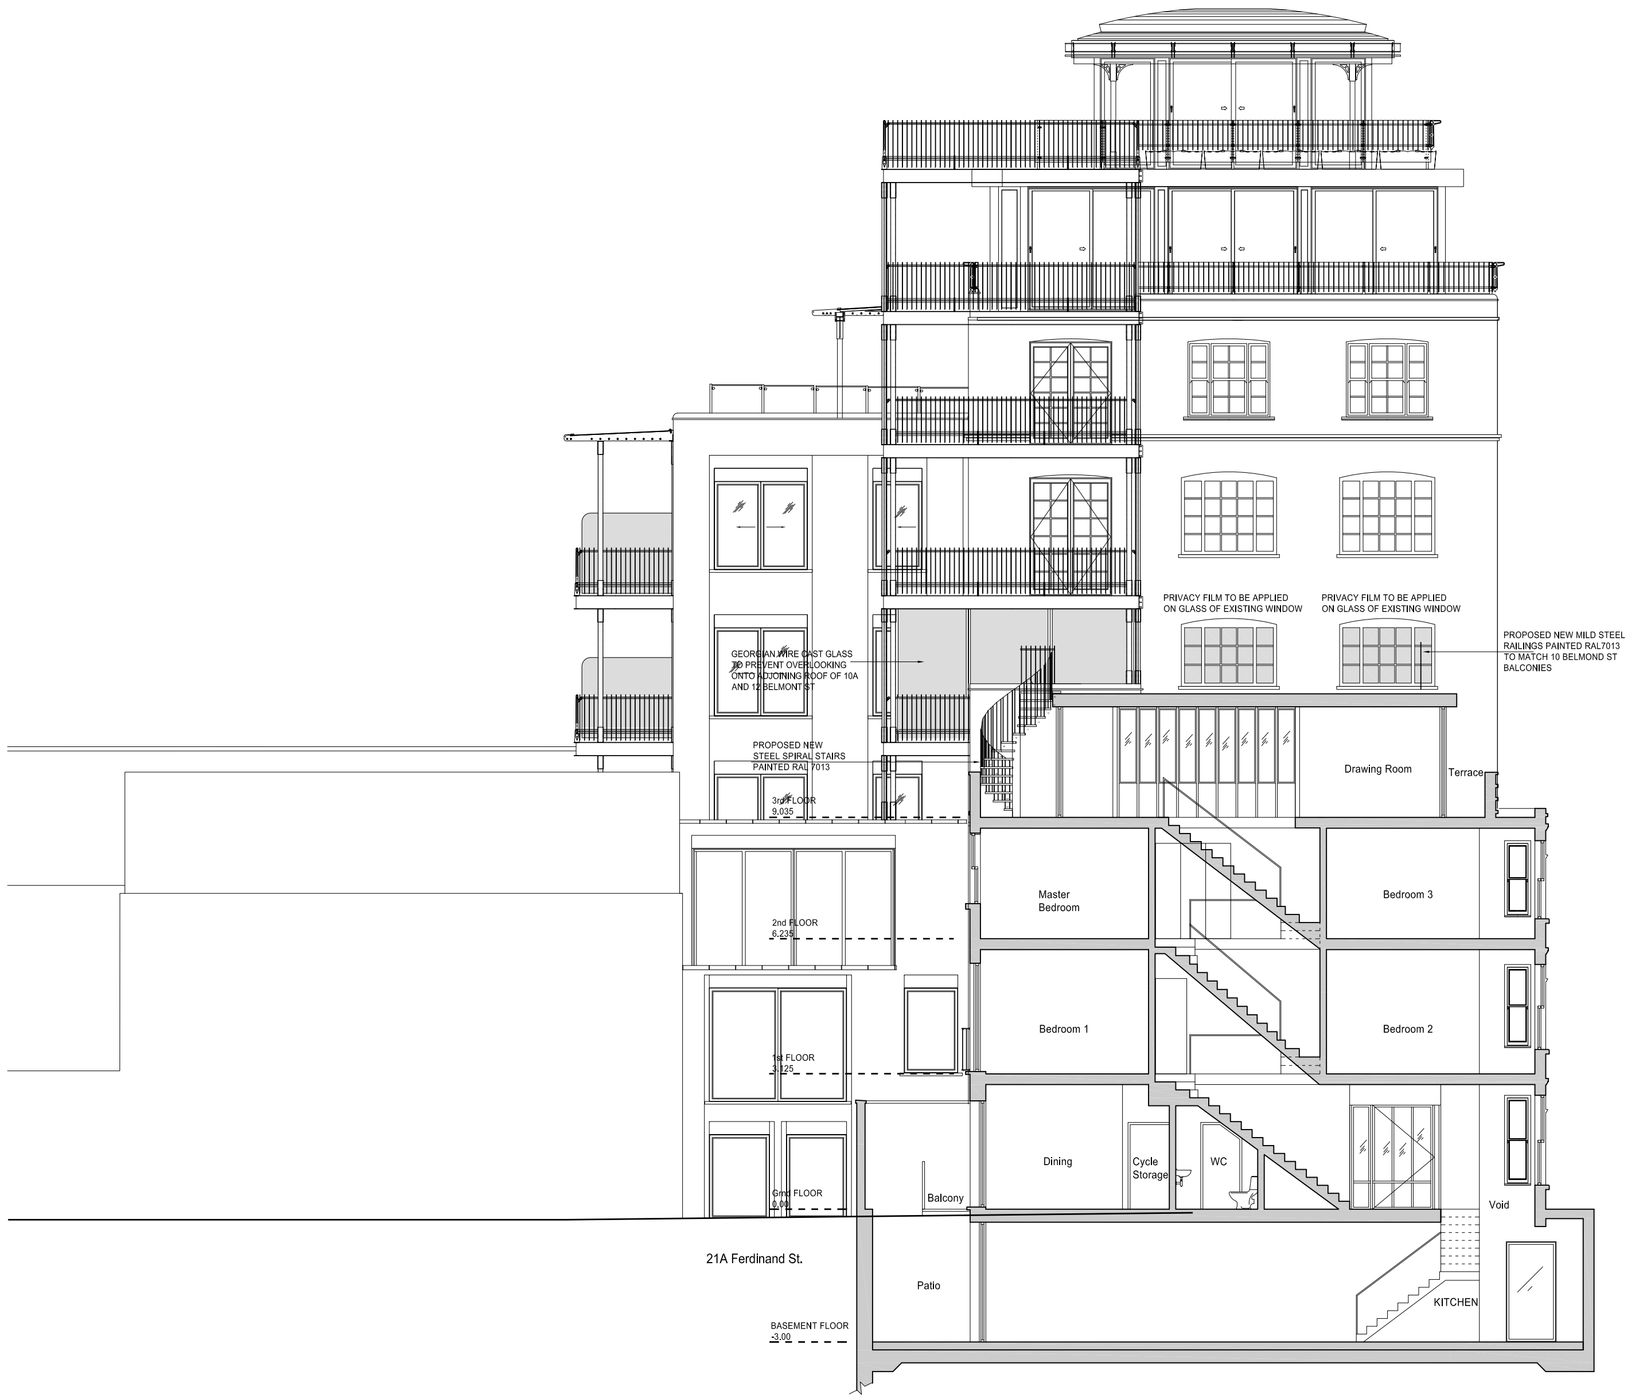

PROPOSED SECTION A-A'

PLANNING APPLICATION

ALL DIMENSIONS TO BE CHECKED ON SITE
WORK TO FIGURED DIMENSIONS ONLY
REPORT DISCREPANCIES TO THE ARCHITECT
AT ONCE BEFORE PROCEEDING

Contemporary Design Solutions

46 Great Marlborough Street
London
W1F 7JW
Telephone: 020 7494 9000 Fax: 020 7494 4944

Client

RISETALL LTD
WARMHAZE LTD

Project Title

New Roof Terraces and Privacy Screening
Flat 5, 10 Belmont Street; 10a Belmont St; 12 Belmont St
LONDON NW1

Drawing Title

Proposed Section A-A'

Scale	1: 100@A1; 200@A3	Date	March 2021
Drawn	LV	Checked	-
Drawing No.			Rev.
210310-A(GA)300			-

DRAWING LOCATION - F:\01 HALLMARK-PROJECTS\201110 - 10A-12 BELMONT ST - ROOF TERRACE\06 DESIGN\01 CAD\XREF\X(GA)100_NEW_APPLICATION.DWG

PLOT DATE - 3/18/2021 12:10 PM