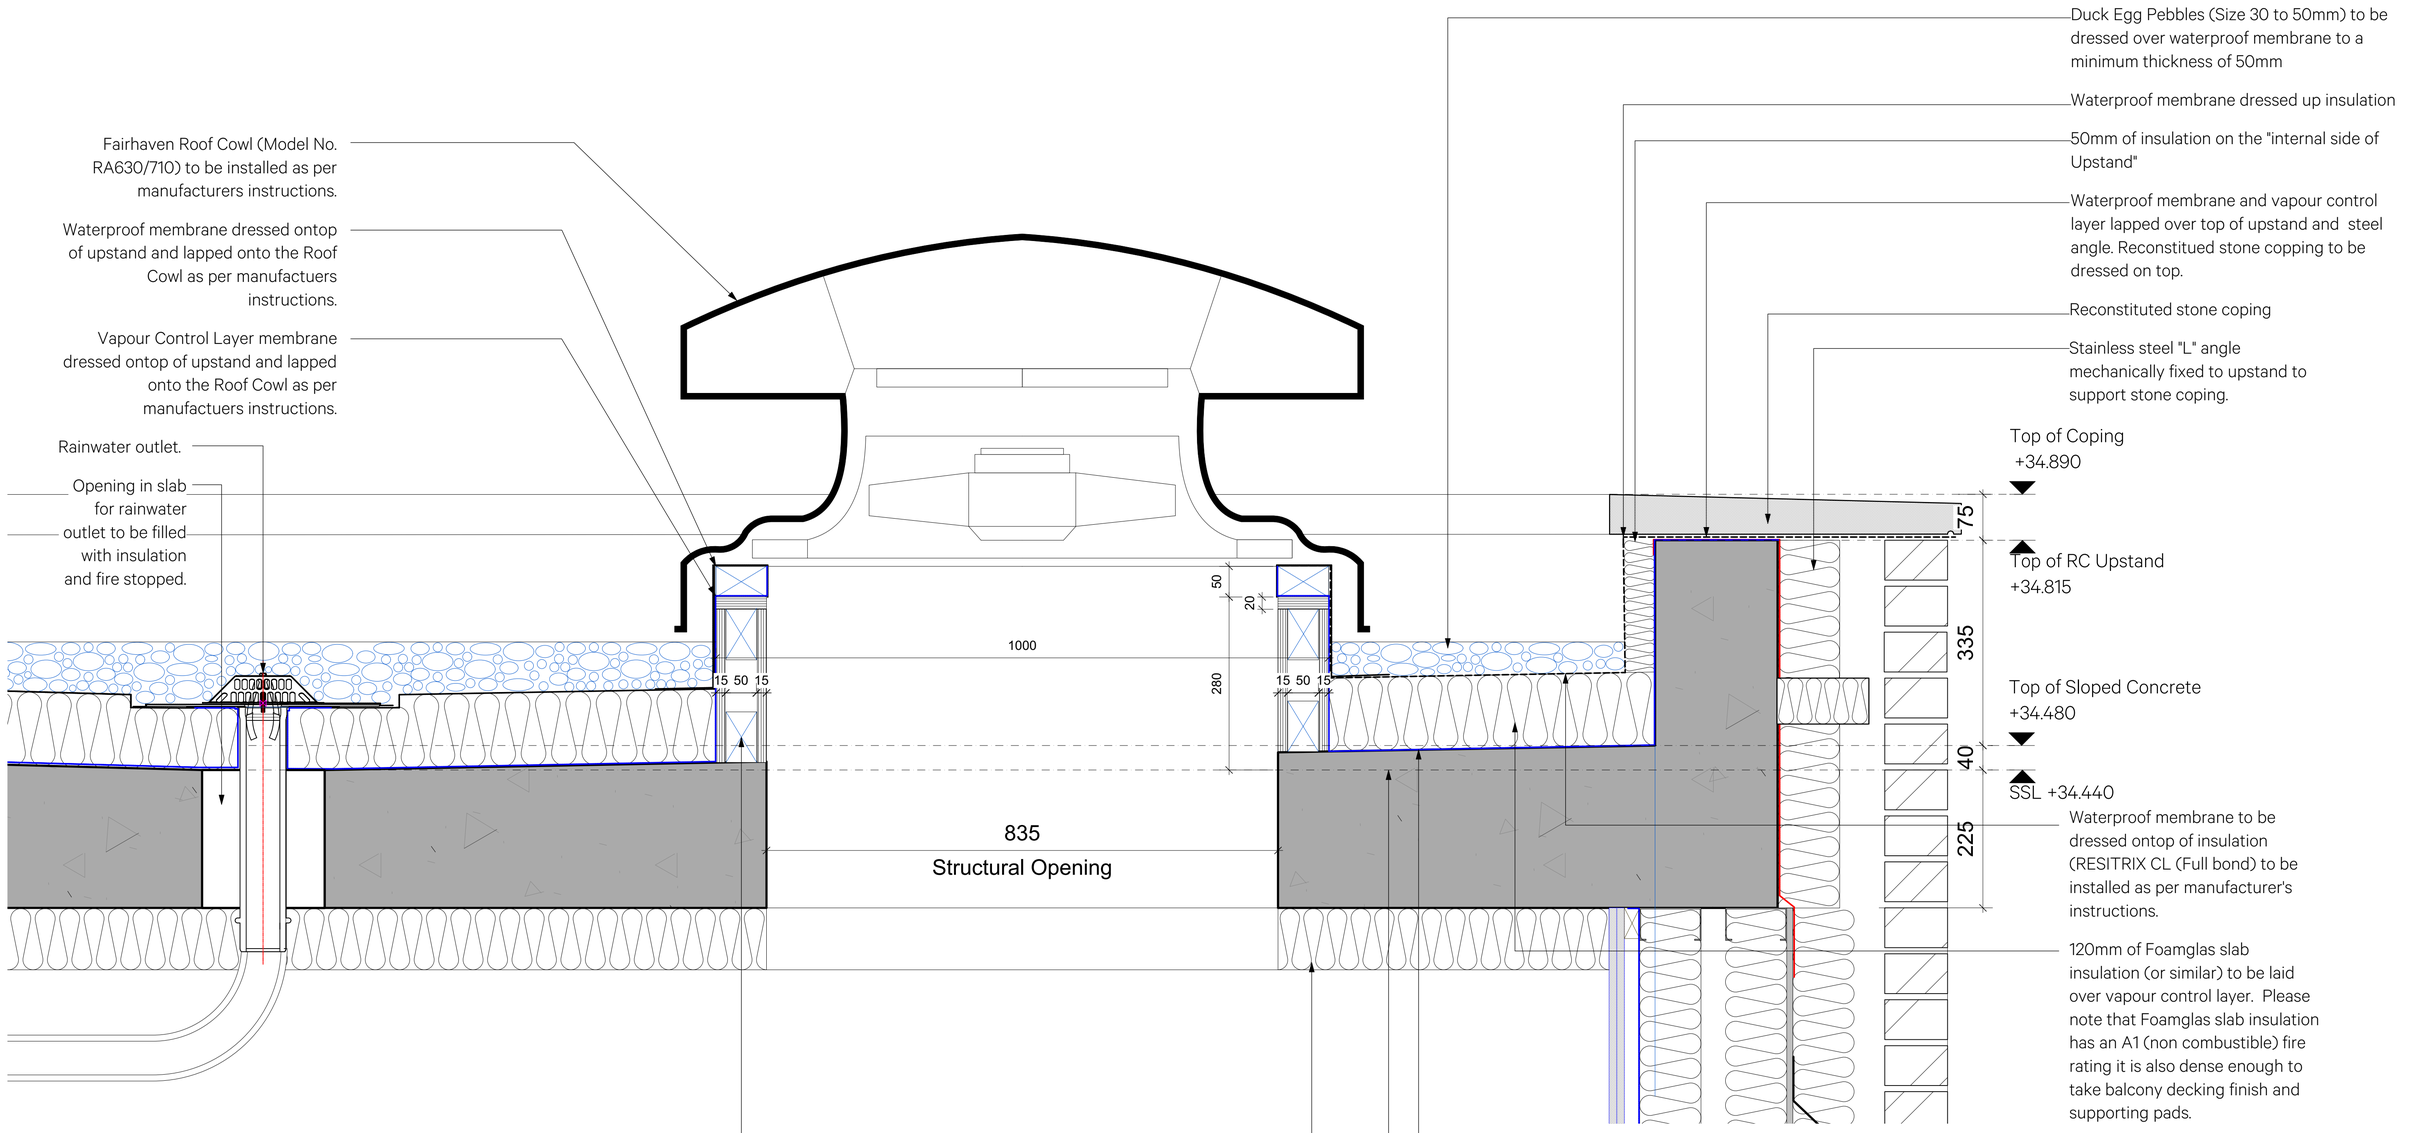

1 First Floor Roof Type 02 Roof Cowl Detail
Scale: 1:5

Revision	Date	Amendment	Notes
T1	28.07.2020	First Issue	
T2	03.12.2020	Waterproof membrane updated	

NO DIMENSIONS ARE TO BE SCALED FROM THIS DRAWING. THE CONTRACTOR/MANUFACTURER IS RESPONSIBLE FOR CHECKING ALL DIMENSIONS AND QUERYING ANY DISCREPANCIES. THIS DRAWING IS THE PROPERTY OF BURWELL ARCHITECTS LTD. COPYRIGHT IS RESERVED BY THEM AND THE DRAWING IS ISSUED ON CONDITION THAT IT IS NOT COPIED, REPRODUCED, RETAINED OR DISCLOSED TO ANY UNAUTHORISED PERSON, EITHER WHOLLY OR IN PART, WITHOUT WRITTEN CONSENT.

Client	Vabel Limited
Project	Haverstock Hill
Drawing	First Floor Roof Type 02 Roof Cowl Detail
Scale	1:5 @ A1 & 1:10 @ A3
Drawn	SM
Date	April 2020
Project Nº	864
Drawing Nº	864_A_370
Revision	T2

Burwell Architects
info@burwellarchitects.com
www.burwellarchitects.com
Unit 0.01
California Building
London SE13 7SF
+44 (0) 2083 056010