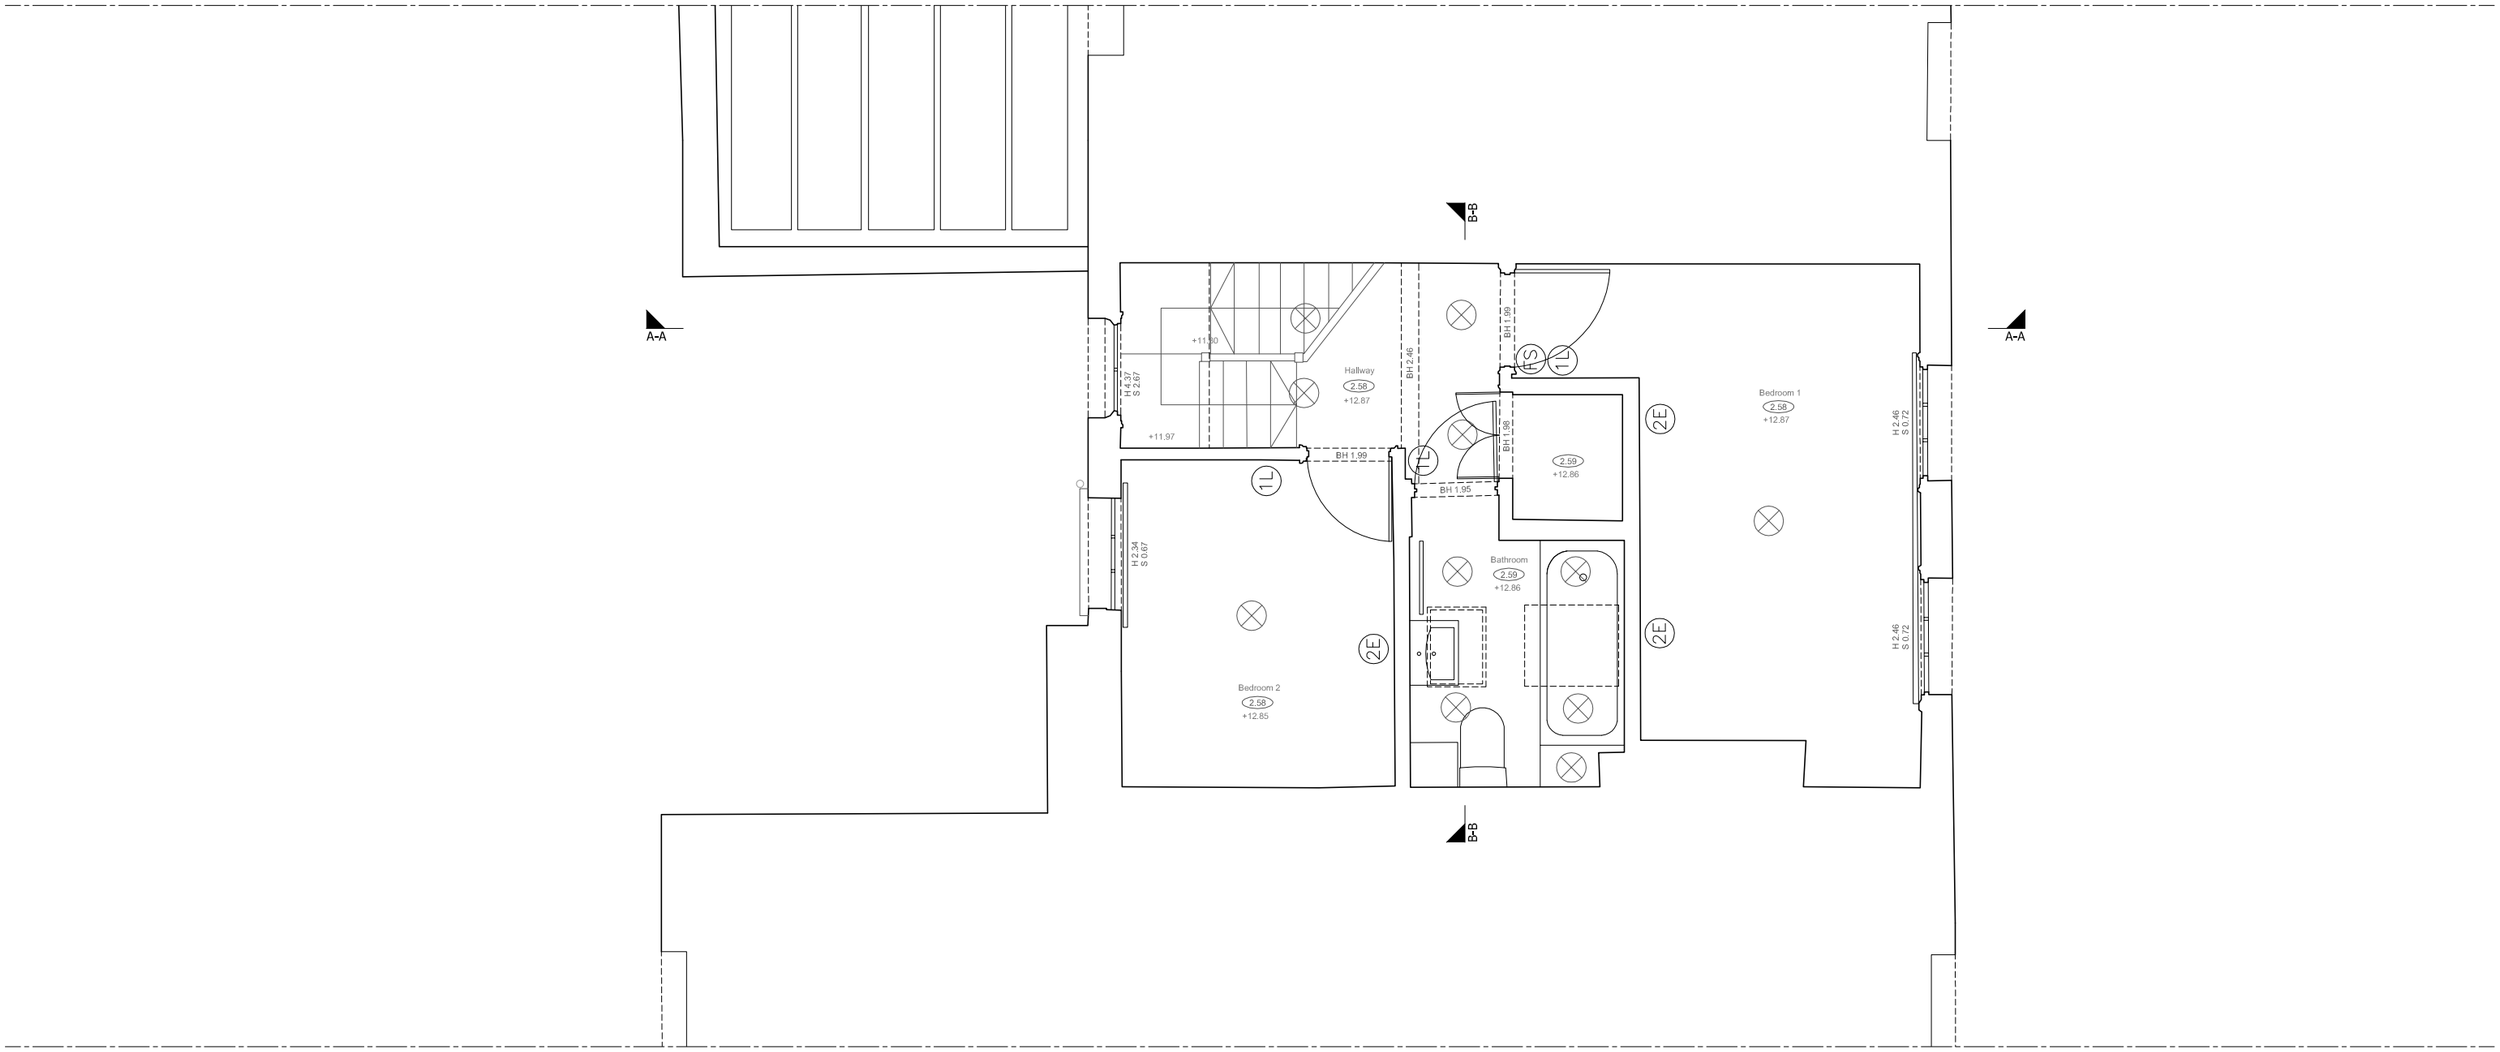

01 EXISTING FIRST FLOOR PLAN

1:50 @ A3

1m 5m

Revision	Date	Description	Revision	Date	Description

This drawing is copyright.This drawing is the property of Space Group of Architects Ltd. It may not be copied or disclosed to any third party without the permission of Space Group of Architects Ltd.

The contractor shall submit full-size setting out drawings based on information provided in the drawings and specifications to the Architect for comment without which manufacture shall not commence.

All dimensions are to be checked on site before any work proceeds. Do not scale this drawing but use only figured dimensions. Any errors or omissions are to be reported to the Architect immediately.

This drawing is to be read in conjunction with all the relevant consultants' and/or specialists' drawings/documents and any discrepancies or variations are to be notified to the Architect before work commences.

Drawing Title: EXISTING FIRST FLOOR PLAN	Project: 254	Scale: 1:50 @ A3	Drawing Number: PLANNING 254 111 / Revision: -
Client: James Cristofoli	Date: Jul 20	Drawn By: CR	
Project: 16 Powlett Place, London, NW1 8DR			

SPACE GROUP ARCHITECTS
Unit 2, The Earl of Devon, 213 Devons Road, London E3 3QX
T +44 (0) 207 987 1926 E Info@spacegrouparchitects.com