© This drawing is the property of Miltiadou Cook Mitzman architects. No disclosure or copy of it may be made without the written permission of Miltiadou Cook Mitzman architects.

For construction purposes:
- Do not scale this drawing.
- All dimensions and levels to be checked on site.
- Discrepancies to be reported to Miltiadou Cook Mitzman architects before proceeding.
- If in any doubt about information on this drawing contact Miltiadou Cook Mitzman architects.

REVISION

NUMBER	DATE	BY	NOTES
P1	14/02/2020	OR	Issued to Planning
P2	15/06/2020		
P3	16/12/2020		

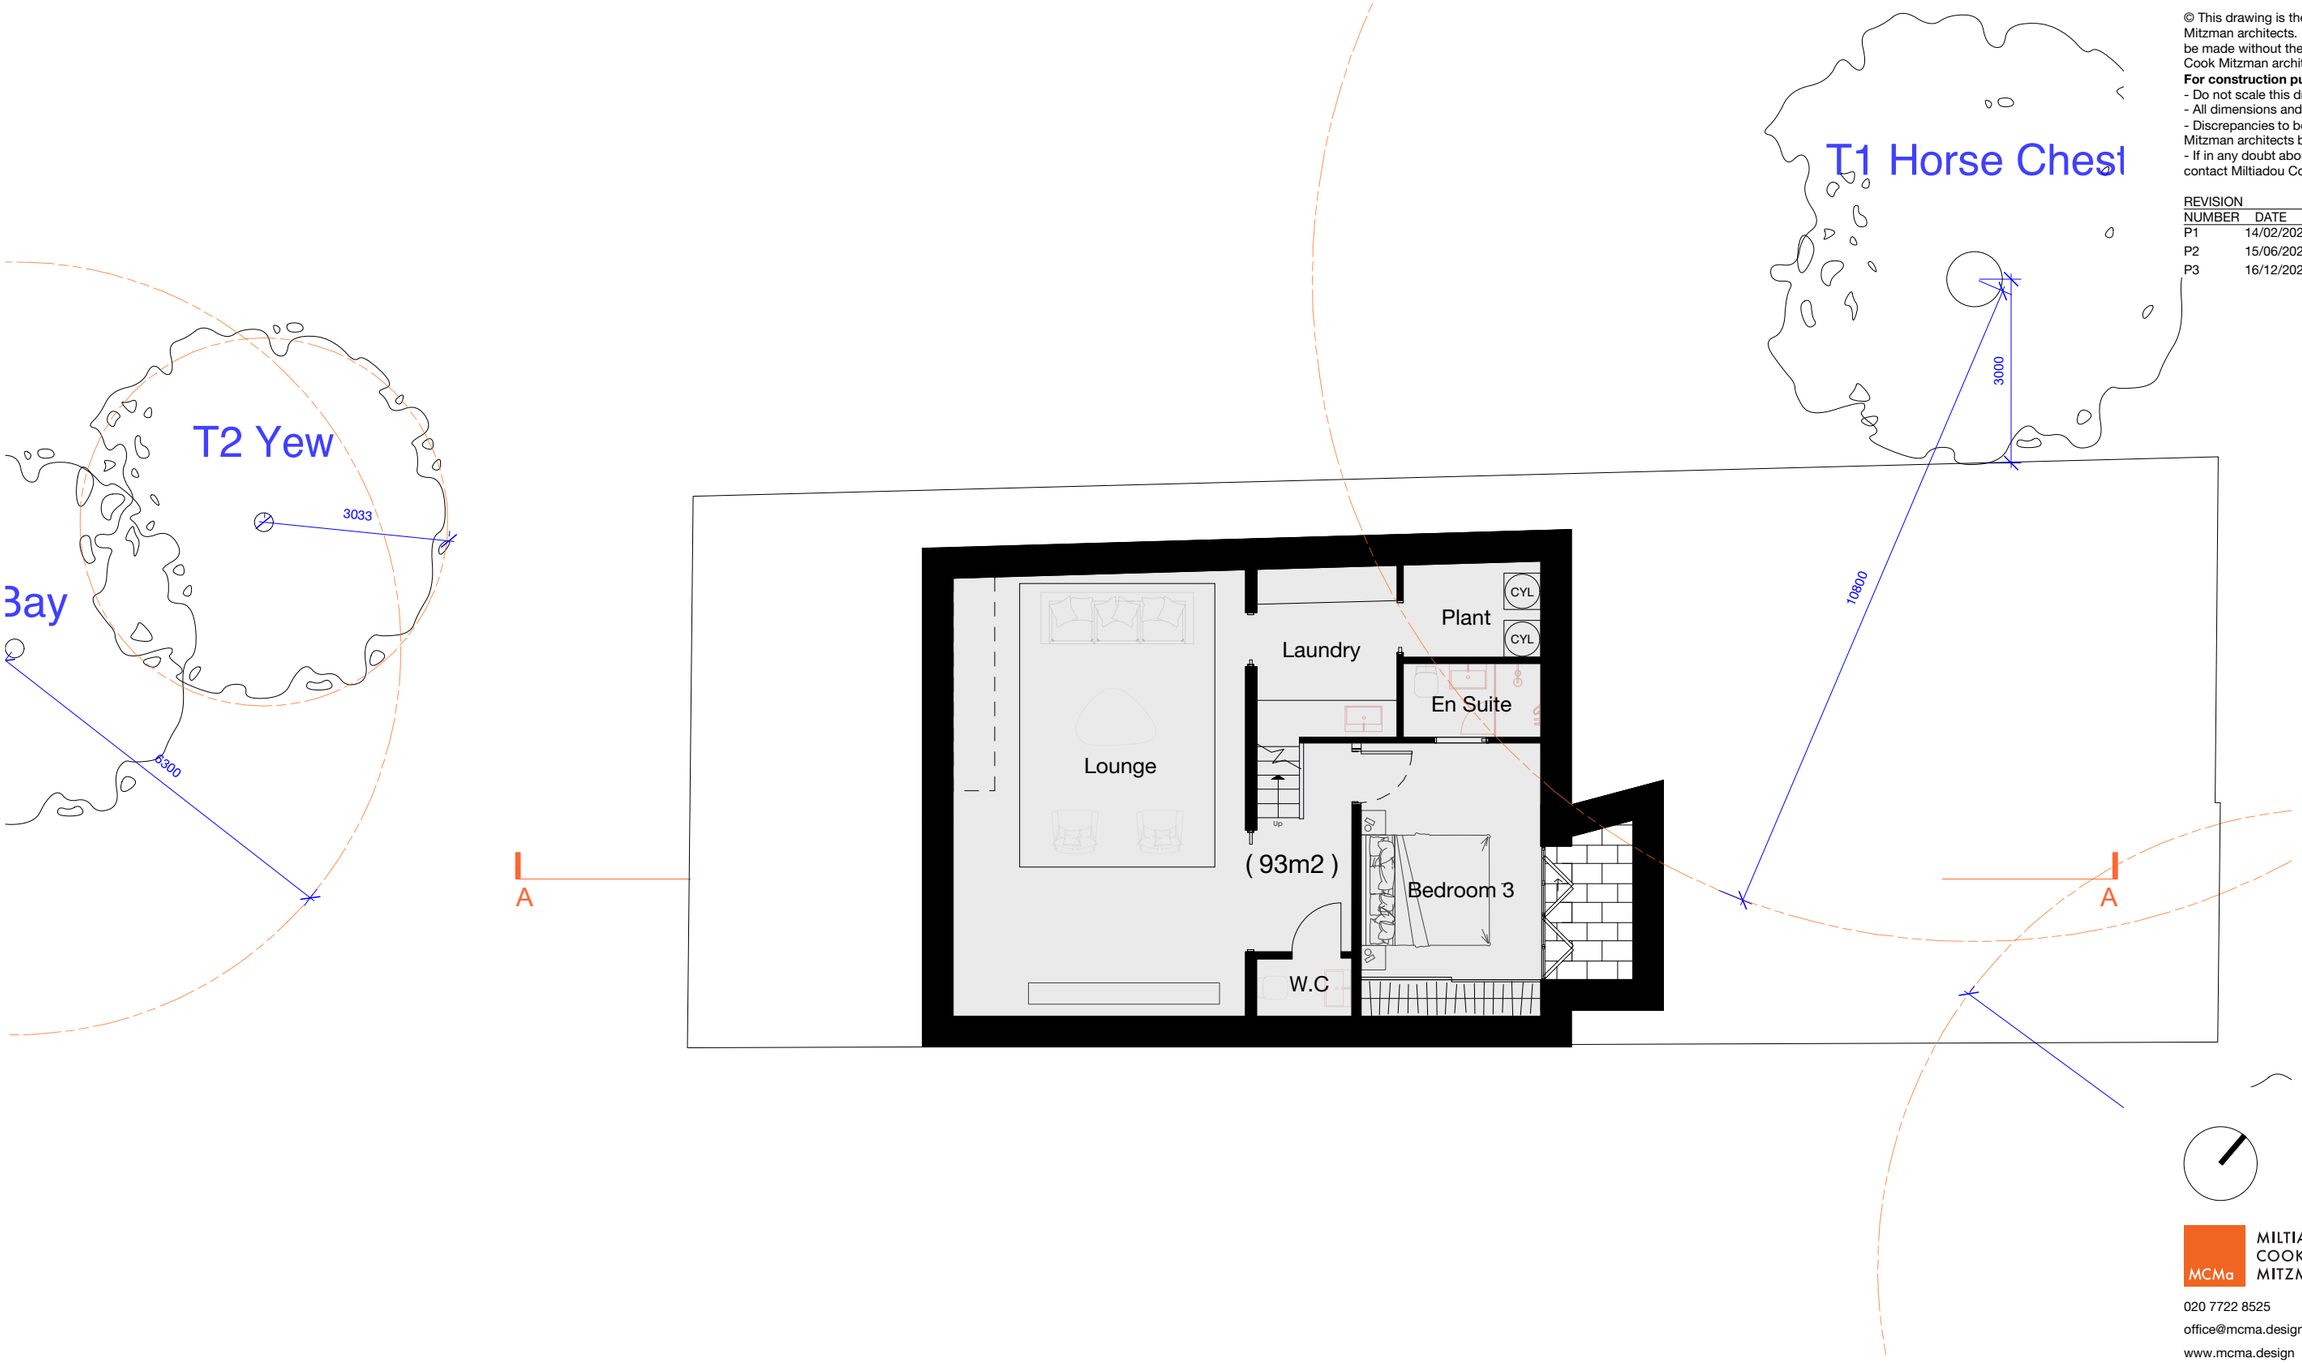

1 **Proposed Basement Plan**
1:100

Approved under Application ref: 2020/0746/P

Root Protection Area

Outline of existing property (Ground level)

0 1 5 10m

MILTIADOU COOK MITZMAN architects llp
MCMa
020 7722 8525
office@mcma.design
www.mcma.design
Unit 1 Primrose Mews
Sharpleshall Street
London NW1 8YW

CLIENT
Carmel & Emanuel Mond

PROJECT
15 Lyndhurst Terrace, London NW3 5QA

SHEET TITLE
Proposed Basement Plan (Subject To Planning)

SCALE

DATE CREATED
16/12/2020

FILE REFERENCE
297-A-P-Bldg

DRAWING NUMBER
246-DWG-104

REVISION
P3