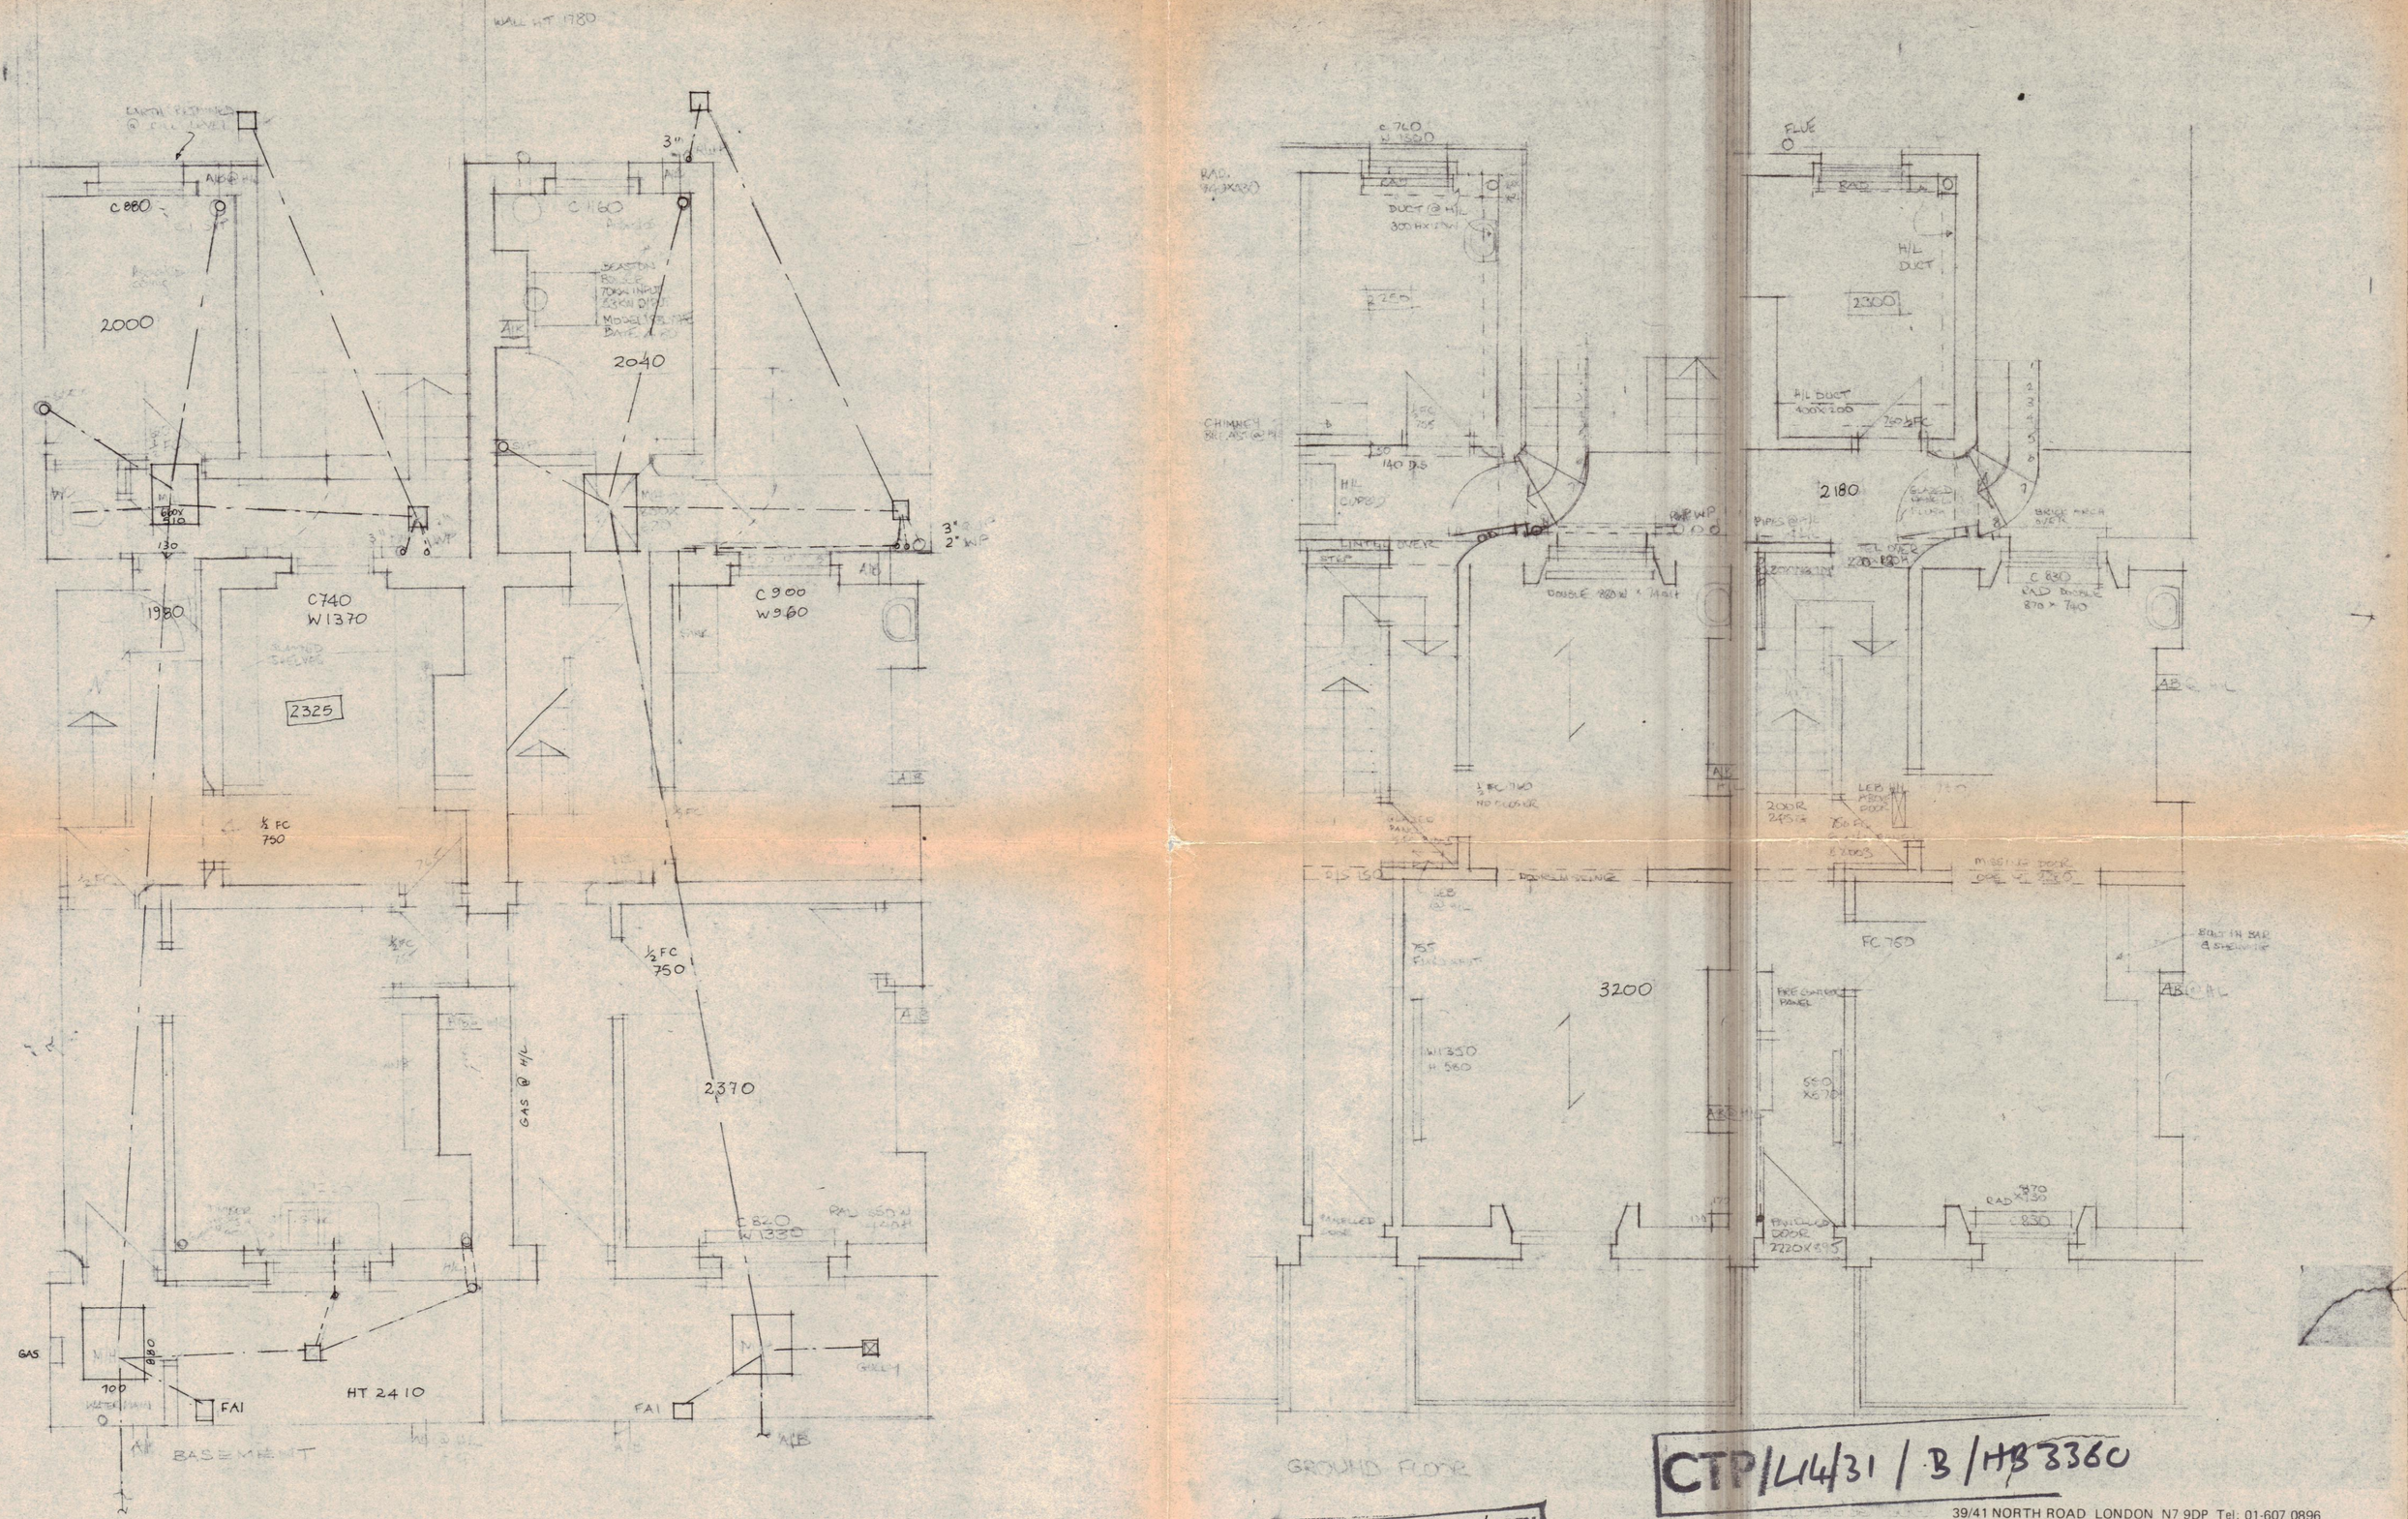

CTP/L14/31/B/HB 3360

LONDON BOROUGH OF CAMDEN
TOWN & COUNTRY PLANNING ACTS
15 FEB 1984
LANS ~~NOT APPROVED~~ APPROVED
ON BEHALF OF THE COUNCIL

39/41 NORTH ROAD LONDON N7 9DP Tel: 01-607 0896

JOB	64–66 ARGYLE STREET WC1	SCALE 1:50	DRAWING NO. 8233
DRAWING	BASEMENT & GROUND FLOORS AS EXISTING	DATE 7/83	X1

PANOPUS 1858