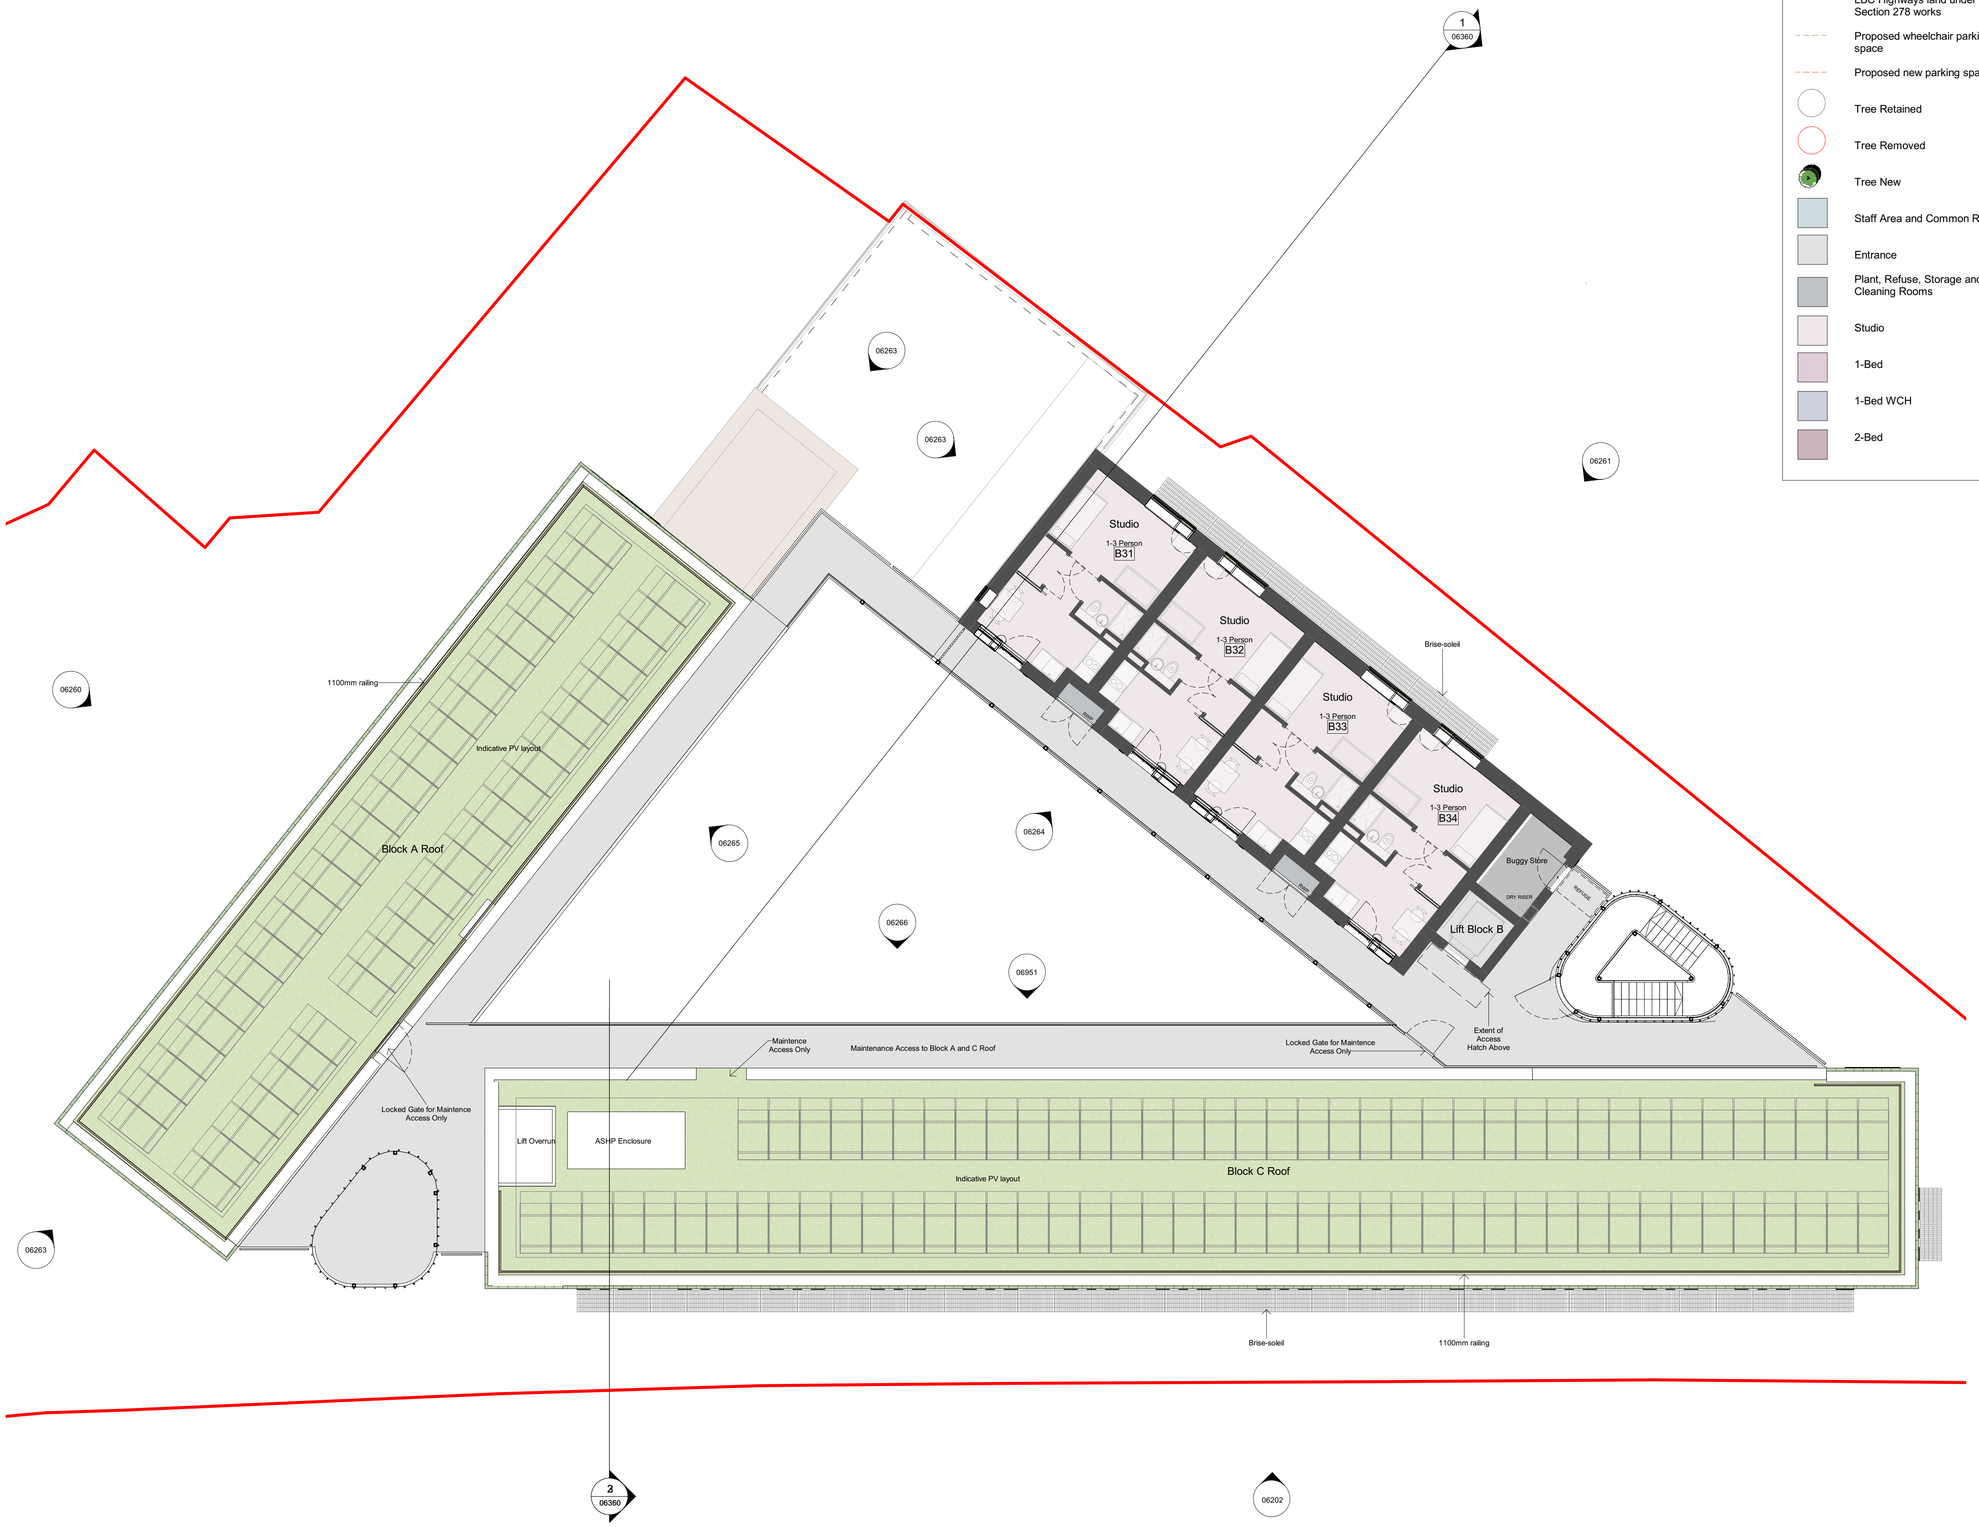

1 00-PLAN 03-100 PLANNING
1 : 100

Key

- Site Boundary
- Extent of proposed works on LBC Highways land under Section 278 works
- Proposed wheelchair parking space
- Proposed new parking space
- Tree Retained
- Tree Removed
- Tree New
- Staff Area and Common Room
- Entrance
- Plant, Refuse, Storage and Cleaning Rooms
- Studio
- 1-Bed
- 1-Bed WCH
- 2-Bed

All drawings to be read in conjunction with specifications, schedules and all other consultant information.

Do not scale from this drawing. Use written dimensions only. All dimensions to be checked on site. This drawing is based on dimensional survey information provided by others. Bell Phillips Architects cannot accept responsibility for the accuracy of this survey information.

Any errors or omissions to be reported to Bell Phillips Architects immediately, prior to work being carried out.

This drawing remains the copyright of Bell Phillips Architects.

Notes

0 1 2 5 10 m

Key Plan

N

Rev	Issued by	Description	Date
P2		Amended Planning Information	11.03.21
P1		Planning Submission	07.07.20

REVISIONS

Project 0614 CHESTER ROAD

Title PROPOSED THIRD FLOOR PLAN

Date	Drawn by	Checked by	Scale at A1
07.20	AW/FH	AT	1 : 100

BELL PHILLIPS ARCHITECTS

Unit 305, Metropolitan Wharf
70 Wapping Wall
London E1W 3SS

T 020 7234 9330
E info@bellphillips.com
W www.bellphillips.com

Status PLANNING

Drawing Number 0614-BPA-06164

Revision P2