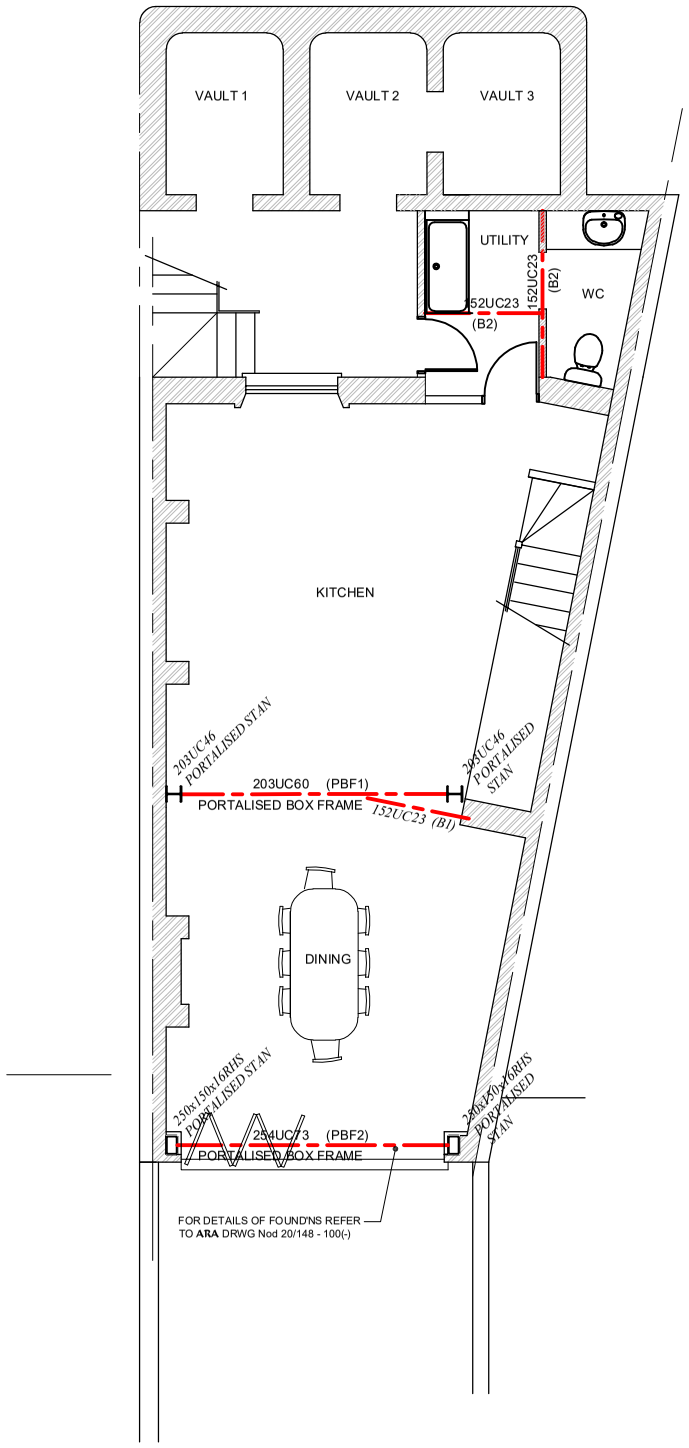

BASEMENT LAYOUT

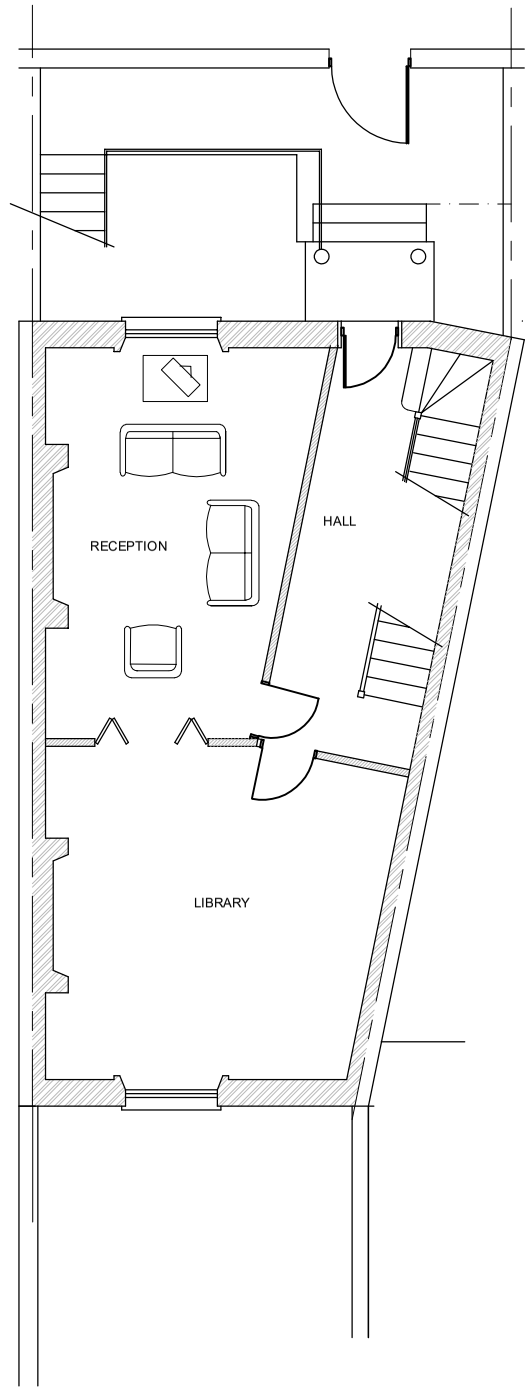

GROUND FLOOR PLAN

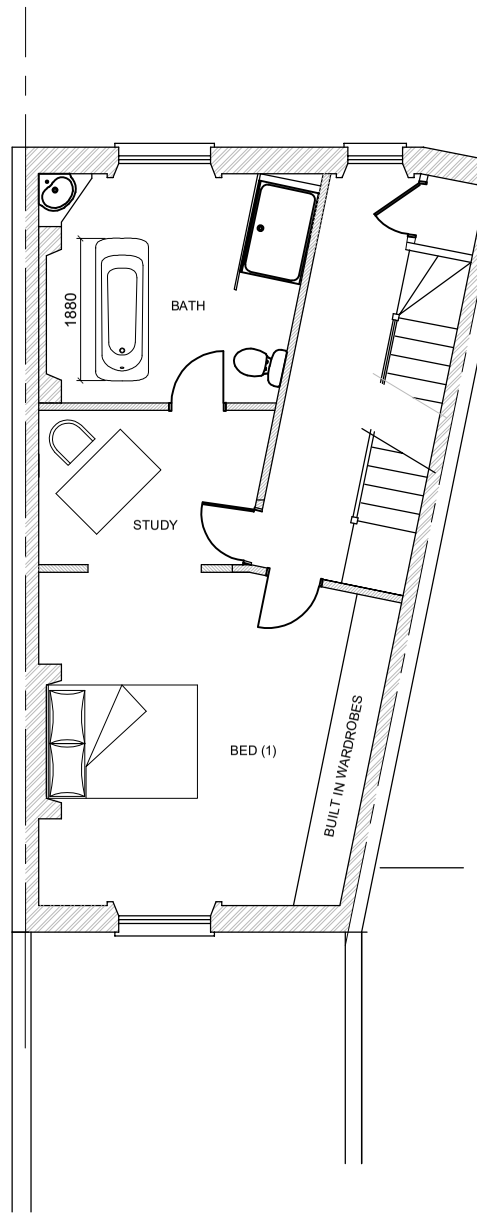

1st FLOOR PLAN

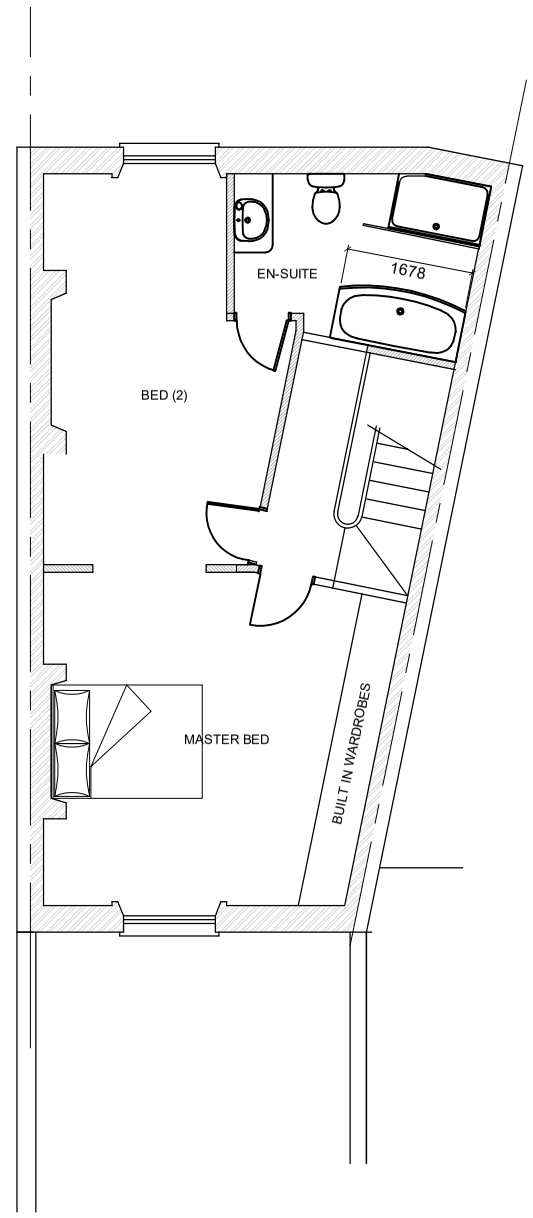

2nd FLOOR PLAN

0 1.0 2.0 3.0 4.0 5.0 6.0 7.0 8.0 9.0 10.0m

Scale

Client Information

Ms KATE RAWSON

Drawing Title

FLOOR PLANS AS PROPOSED
(Basement, Ground, 1st & 2nd)

Job Reference

24 St MARKS CRESCENT
PRIMROSE HILL
LONDON
NW1 7TU

Scale	Drawing Number	Revision
1 : 100	20/148 - 002	(E)
Date Nov. '20		

ARA

CONSULTING ENGINEERS

Alan Rigby Associates
2a Harford Drive, Cassiobury Park, Watford, WD17 3DG
tel: 01923 229757 e:mail: alan@alanrigbyassociates.co.uk