PLANNING

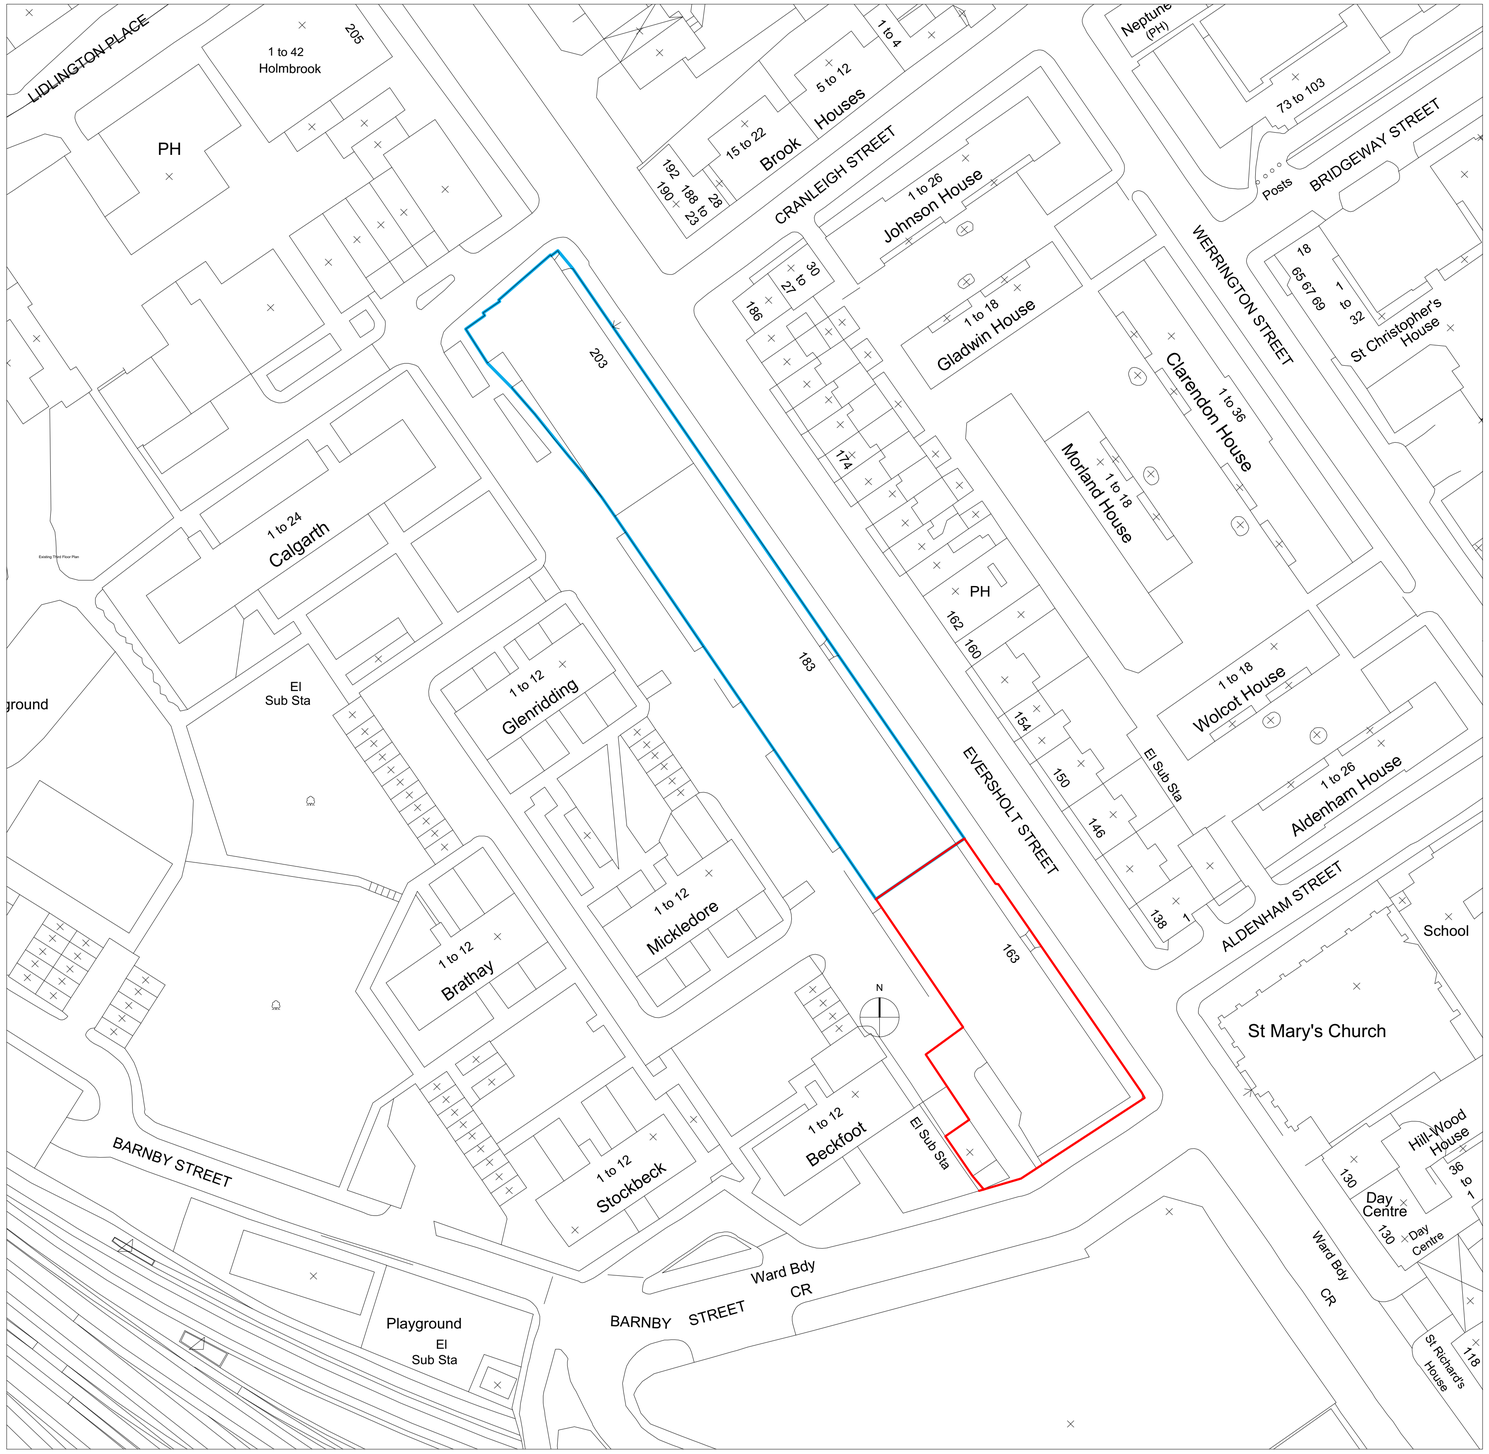

All dimensions to be checked on site prior to commencement of any works, and/or preparation of any shop drawings.

Sizes of and dimensions to any structural or services elements are indicative only. See structural and service engineers drawings for actual sizes / dimensions.

This drawing to be read in conjunction with all other Architect's drawings, specifications and other Consultants' information.

All proprietary systems shown on this drawing are to be installed strictly in accordance with the Manufacturers/Suppliers recommended details.

Any discrepancies between information shown on this drawing and any other contract information or manufacturers/suppliers recommendations is to be brought to the attention of the Architect.

Revision	Date	Amendment
PL1	31/03/2021	

Date March 2021			Project 163 Eversholt Street, First Floor	Job Ref. 378
Scale 1:500@A1	Drawn JM	Check MH	Title Block Plan	
Status PLANNING		Client Ref -	Drwg. no. (SP)101	Rev. PL1

Hale Brown Architects Ltd. Studio 1.04 Edinburgh House, Lambeth, London, SE11 5DP
T: 020 3735 7442 **E:** mail@halebrown.com **W:** www.halebrown.com

halebrown
architects