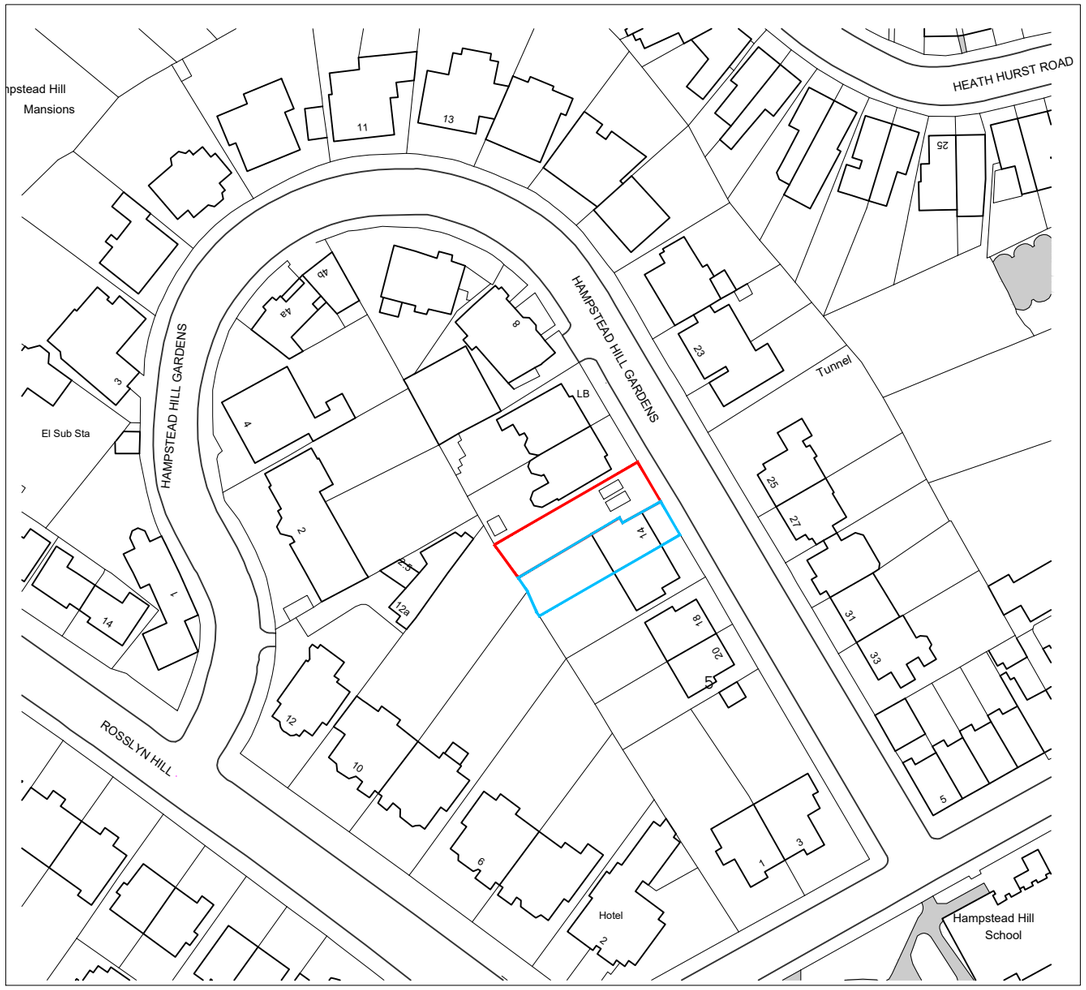

1

LOCATION PLAN

1:1250 @A3

2

BLOCK PLAN

1:500 @A3

N

0 10 20 30 40 50

SCALE: 1:1250

0 5 10 15 20 25

SCALE: 1:500

REV	DATE	DESCRIPTION
-	-	-

NOTES:

ECHLIN

2ND FLOOR,
NEWCOMBE HOUSE
45 NOTTING HILL GATE
LONDON W11 3LQ
+44 (0) 20 7349 9610
ECHLINLONDON.COM

DO NOT SCALE FROM THIS DRAWING. ALL DIMENSIONS TO BE CHECKED ON SITE PRIOR TO COMMENCEMENT OF ANY WORKS OR PREPARATION OF SHOP DRAWINGS. THE SIZING AND DIMENSIONS OF ALL STRUCTURAL AND SERVICE ELEMENTS MUST ALWAYS BE CHECKED AGAINST THE RELEVANT ENGINEERS DRAWINGS. THIS DRAWING IS TO BE READ IN CONJUNCTION WITH ALL OTHER CONSULTANTS INFORMATION. IF THIS DRAWING HAS BEEN TRANSMITTED ELECTRONICALLY, THE ABOVE STATEMENTS ALSO APPLY. © ECHLIN 2015

PROJECT
14A HAMPSTEAD HILL GARDENS, NW3 2PL

DRAWING TITLE
PROPOSED LOCATION & BLOCK PLAN

STATUS
PLANNING APPLICATION

SCALE	JOB NUMBER	DRAWN BY	CHECKED
1:100 @A3	2112	SC	SC

DRAWING No	DATE	REVISION
2112/PL/100	11.06.2020	-