SCALE BAR 1:100

0 1 2 3 4 5 10 15 20

ISSUED FOR APPROVAL

Status A ..... ☐
(Proceed - No further comments)

Status B ..... ☐
(Proceed incorporating comments)

Status C ..... ☐
(Rejected)

Signed .....

Date .....

FIFTH FLOOR

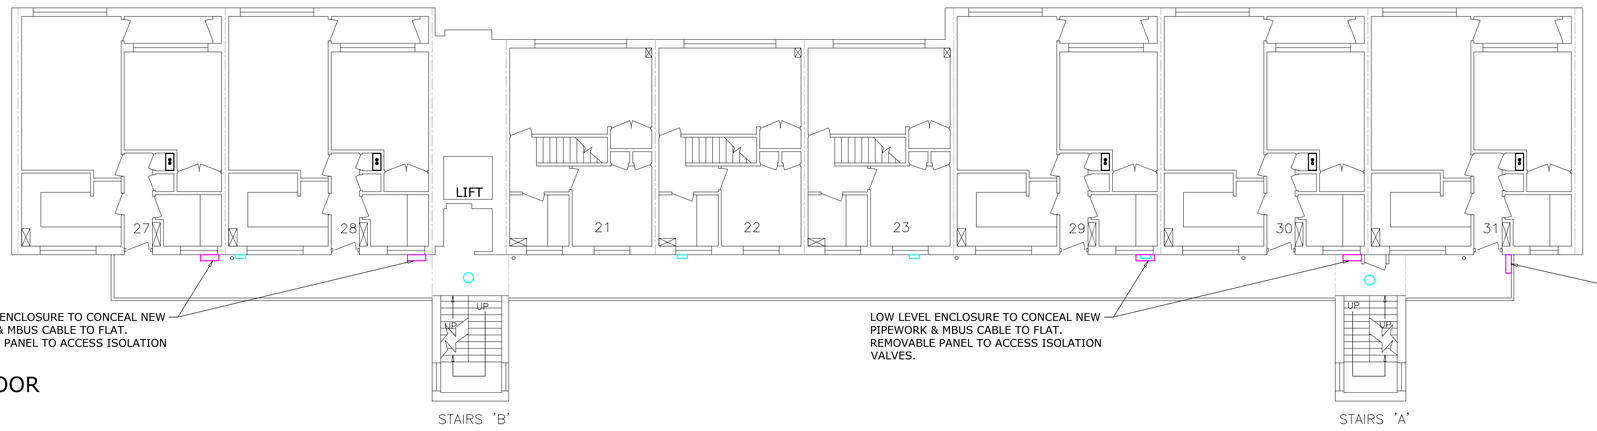

FOURTH FLOOR

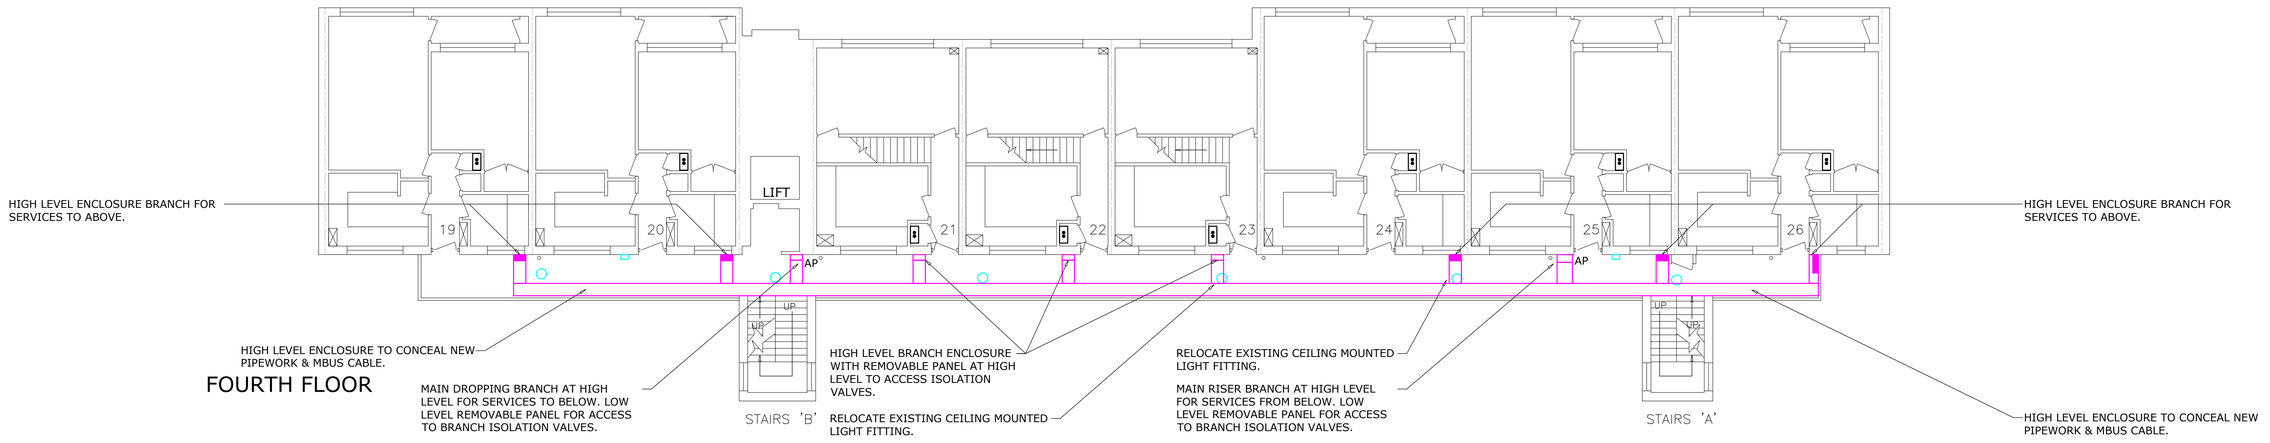

THIRD FLOOR

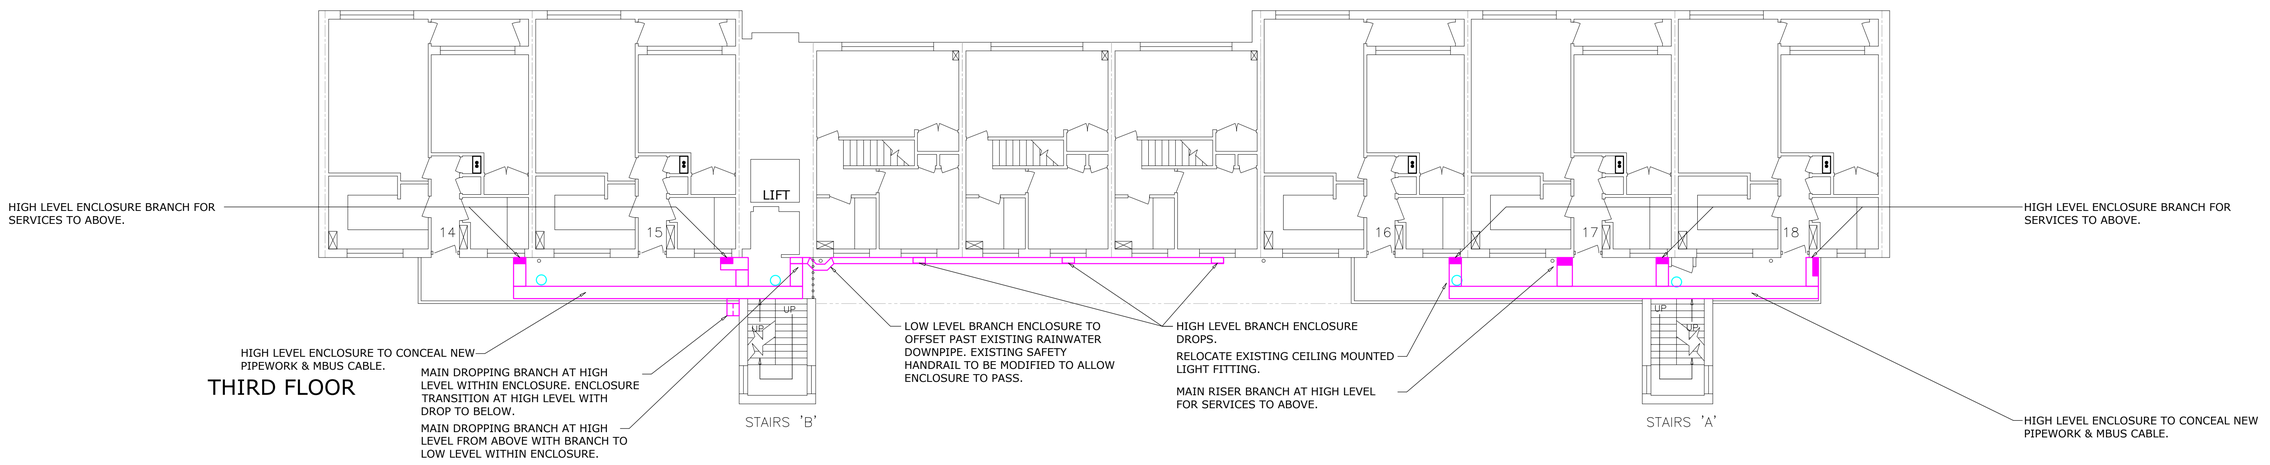

SECOND FLOOR

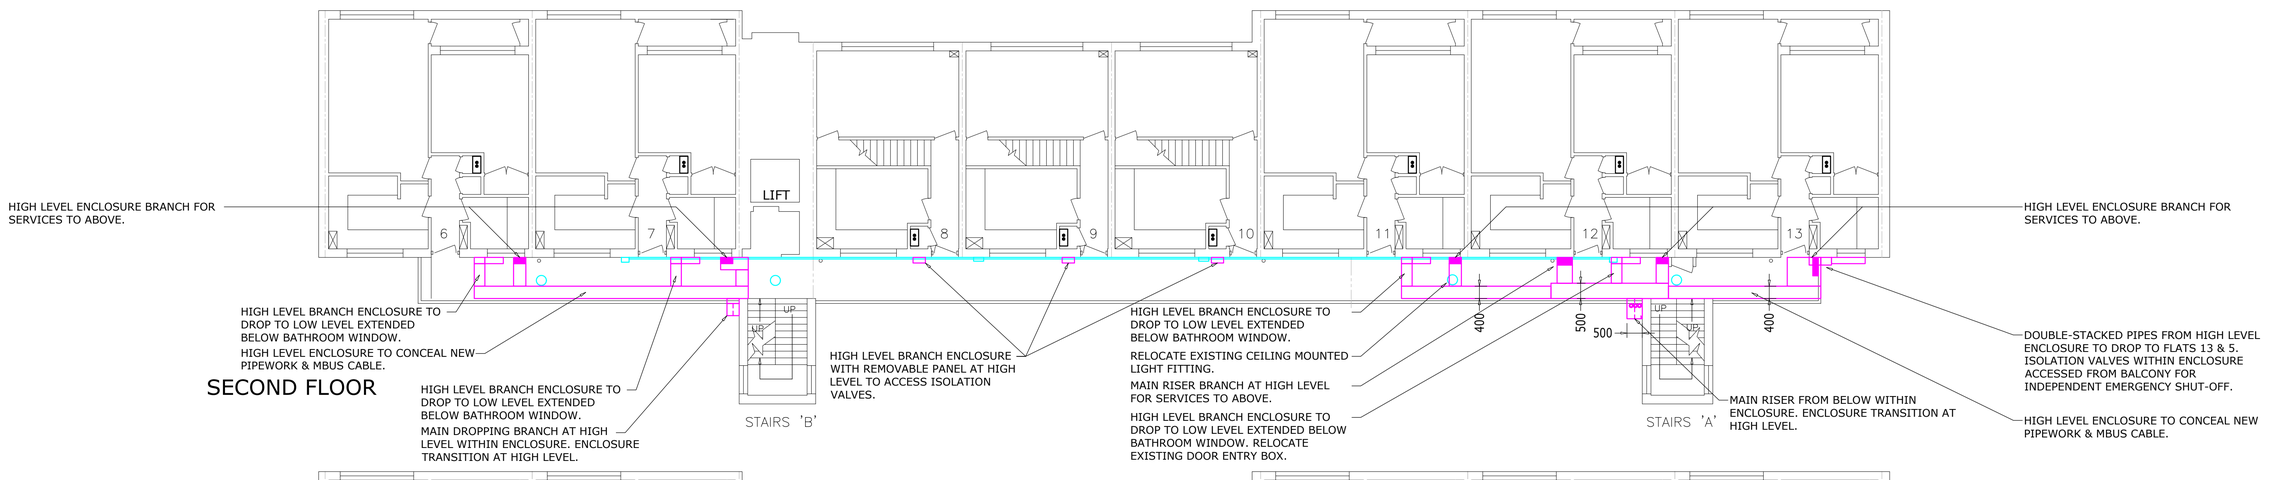

FIRST FLOOR

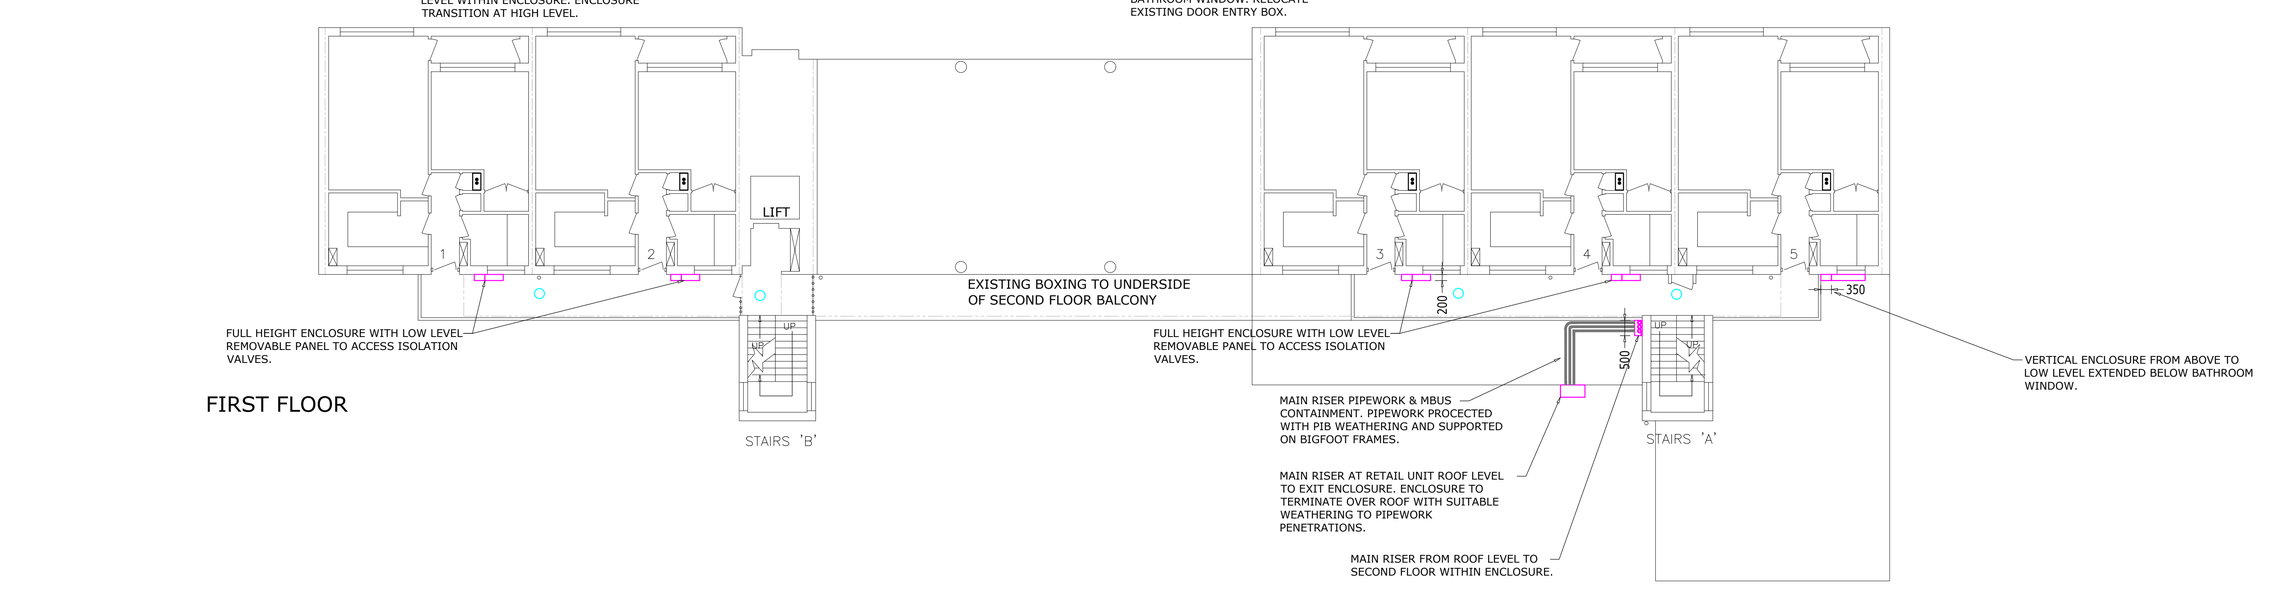

GROUND FLOOR

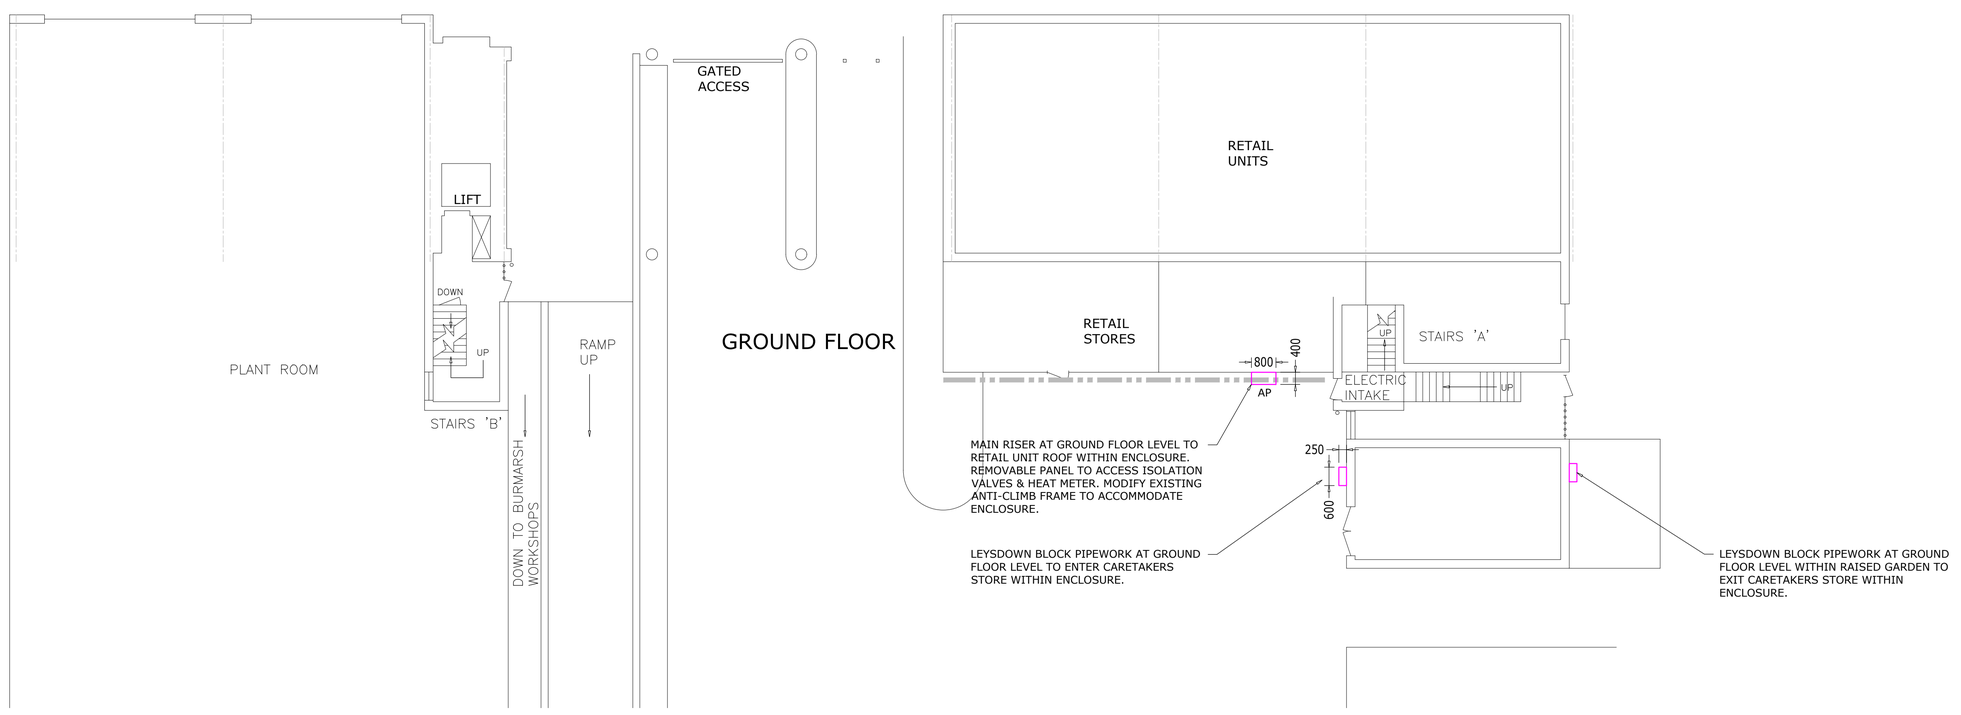

Copyright for this drawing remains the property of Invicta Building Services Ltd and copies can only be made with prior permission.

Notes:

ENCASEMENT:
2mm THICK PPC ALUMINIUM PIPE BOXING & ANGLE FRAMEWORK.
RAL COLOUR TBA.
VALVE ACCESS HATCHES SQUARE, FACE FIXED 2mm THICK PPC ALUMINIUM COVER PLATE WITH CORNER FIXINGS TO ALLOW FUTURE ACCESS.
ALL SHARP EDGES TO BE REMOVED.

AP- ACCESS PANEL
PIB- POLYISOBUTYLENE WATERPROOF RUBBER COVERING. COLOUR BLACK.

THIS DRAWING IS TO BE READ IN CONJUNCTION WITH PLANNING APPLICATION EXISTING PLAN AND ELEVATION & DETAILS DRAWING i1237/M/DET/HEA/26 & 27.
NEW DETAILS DRAWING i1237/M/DET/HEA/29.
FURTHER REFERENCE IS TO BE MADE TO PRE-PLANNING DRAWING i1237/M/DET/HEA/1 AND ASSOCIATED DETAIL DRAWINGS VIEWS 'A' TO 'Y' INCLUSIVE.

Rev	Date	Description	Drawn
C	15.03.21	First planning application issue.	RDA

Status: PLANNING APPLICATION

INVICTA Building Services Ltd
Weald Court, 101-103 Tonbridge Road,
Hildenborough,
Kent TN11 9HL
Telephone: 01732 833552
Facsimile: 01732 834768

CLIENT
LONDON BOROUGH OF CAMDEN

PROJECT
ST SILAS ESTATE HEATING SYSTEM INSTALLATION CONTRACT. LONDON NW5

TITLE
HEADCORN BLOCK
PLANNING APPLICATION NEW PLAN LAYOUT DRAWING

Drawn: RDA | Date: 10.03.21 | Scale:1:100@A0

Drawing No. i1237/M/DET/HEA/28 | Rev. C