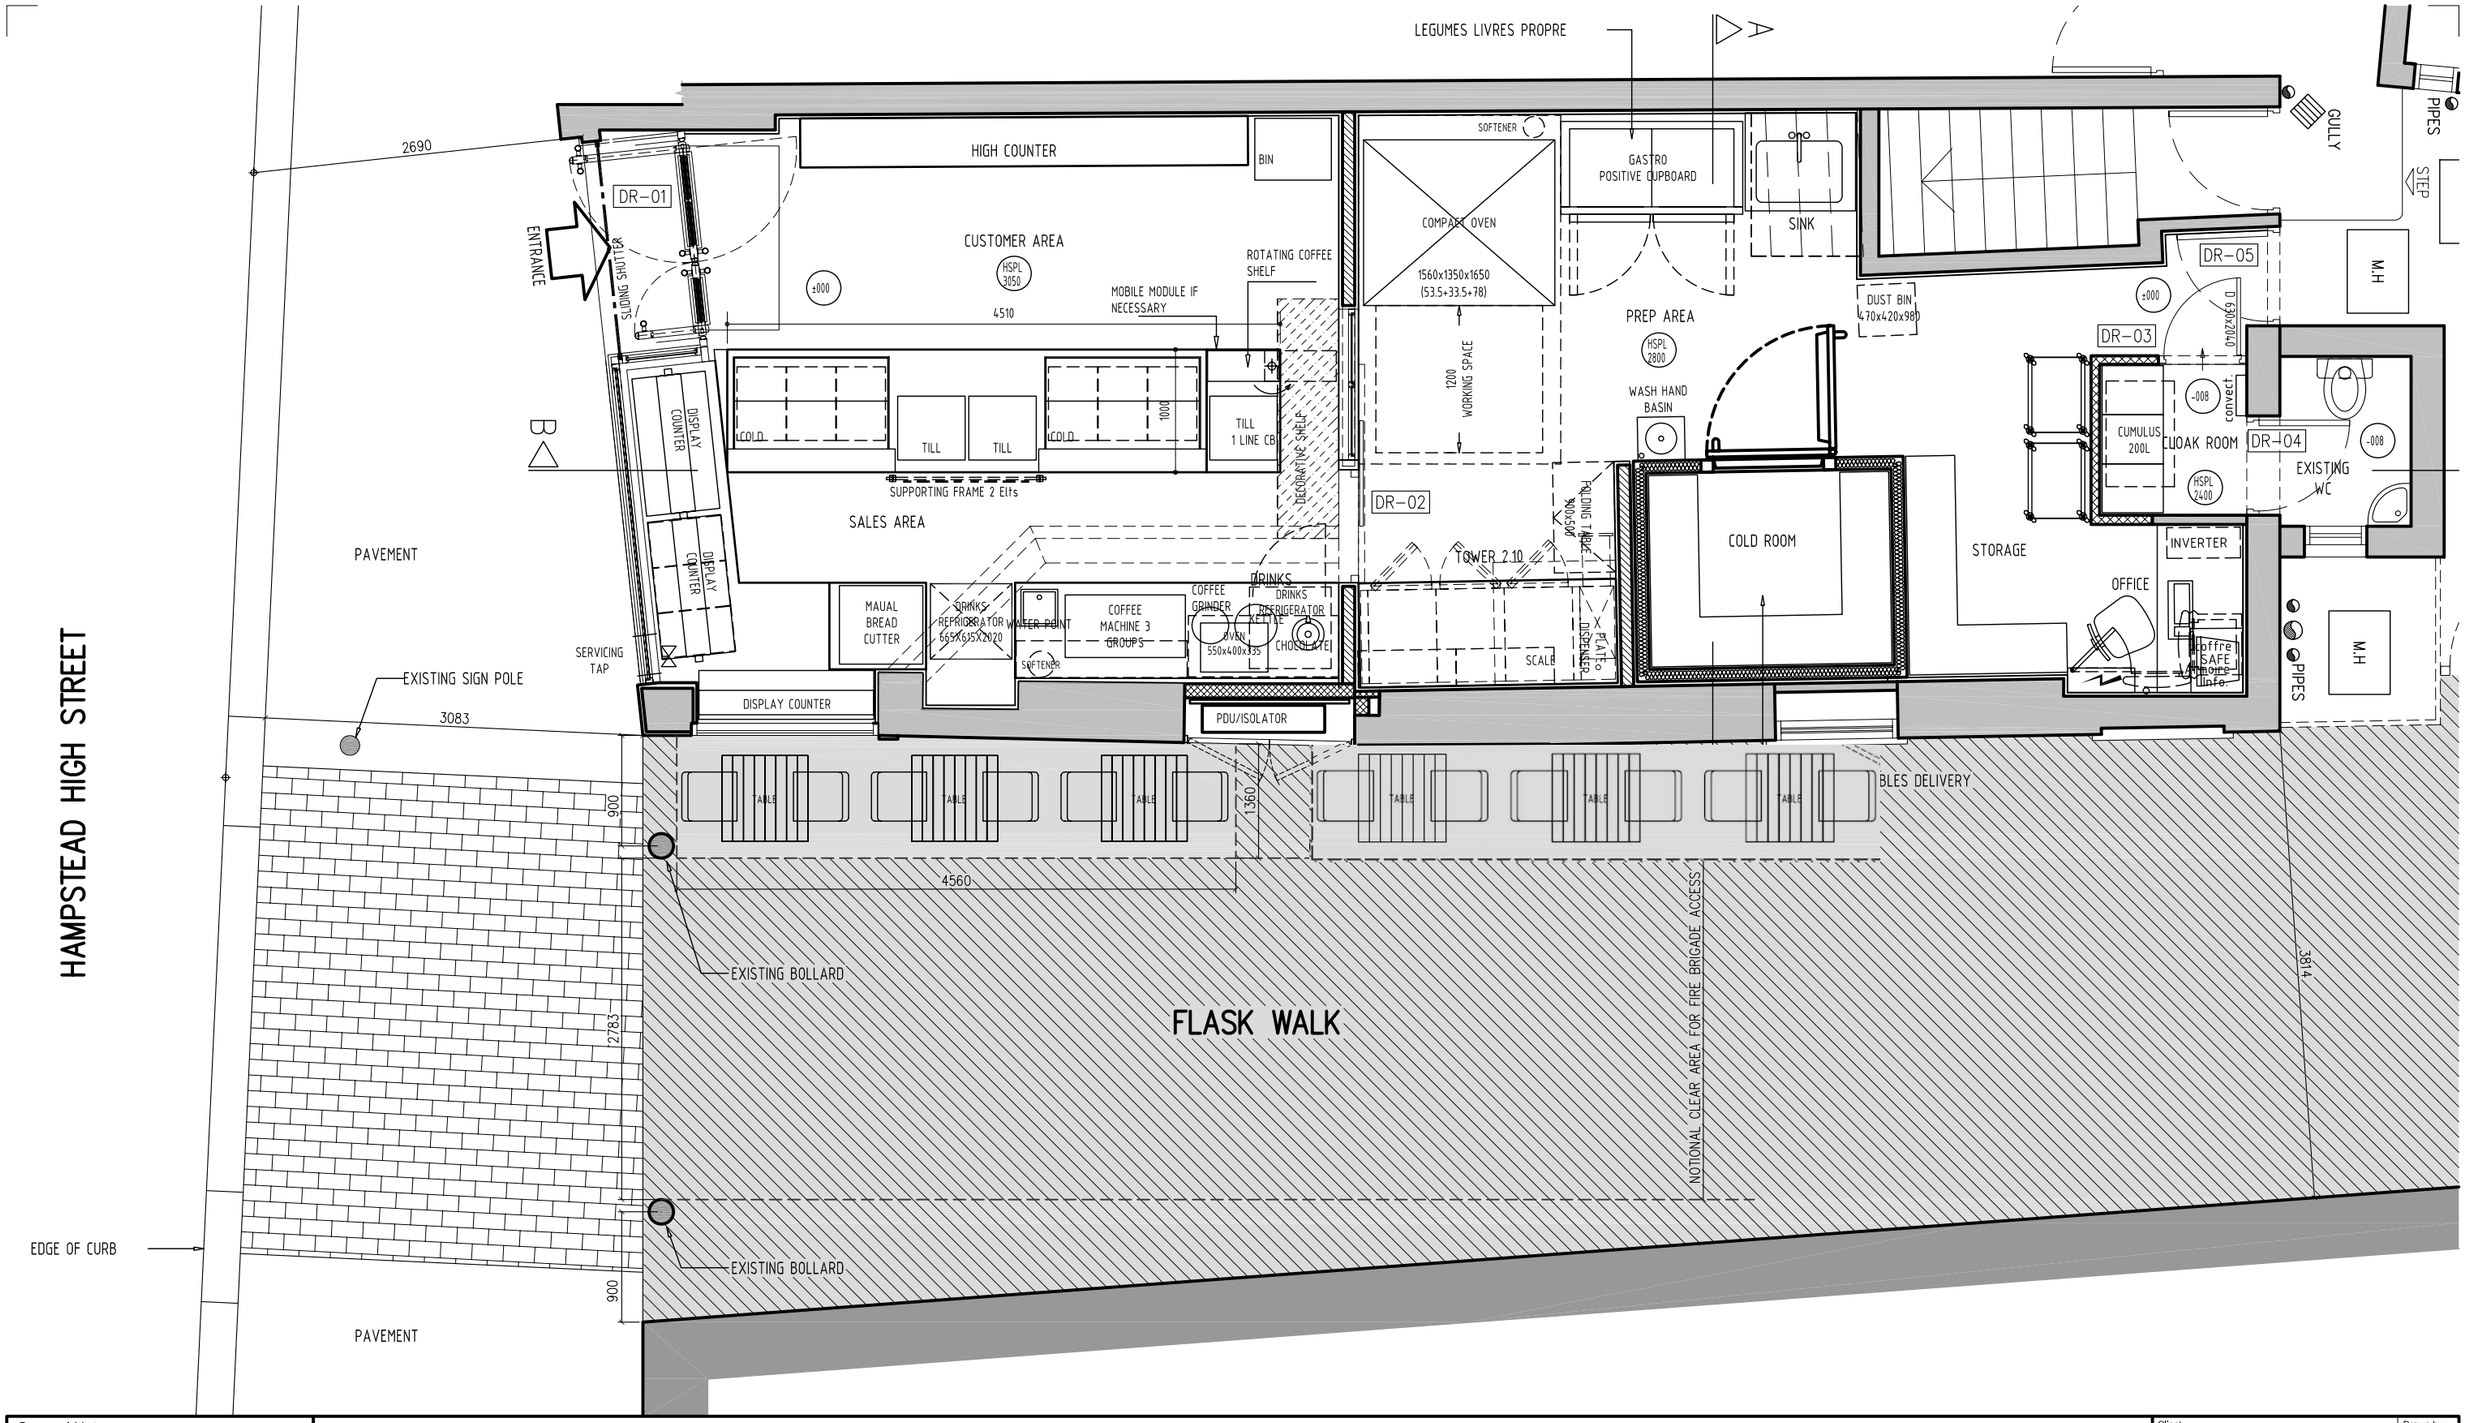

General Notes:

1. Do not scale drawings. All dimensions to be checked on site.
2. The designers shall be notified immediately of any discrepancies.
3. Copyright of this drawing remains with the designers.

Cad Ref: 19908\Cad\Issued Drawings\770-02.dwg

Rev:	Date:	Reason of Issue:	Checked:
A	20.03.06	Revised and Issued for Local Authority Approval	
–	17.03.06	Issued for Local Authority Approval	

Revisions:

TABLE DIMENSIONS 0.70m BY 0.70m

CHAIR DIMENSIONS 0.45m (DEEP) BY 0.4m (WIDE)

HATCH DENOTES FLASK WALK PEDESTRIAN ACCESS

HATCH DENOTES PROPOSED AREA TO BE OCCUPIED BY AMENITIES

Client: PAUL UK	Drawn by: AB
Project: PAUL BAKERY 43 HAMPSTEAD HIGH ST.	Date: 08.06.05
Title: EXTERNAL SEATING	Scale: 1:50@A3

Diverse
Interior Architecture
Studio 1A, 83 Curtain Road, London EC2A 3BS
tel: 020 7729 4178 email: info@diverse-ia.co.uk

Job No:	Drawing No:	Revision:
19908	770-02	A