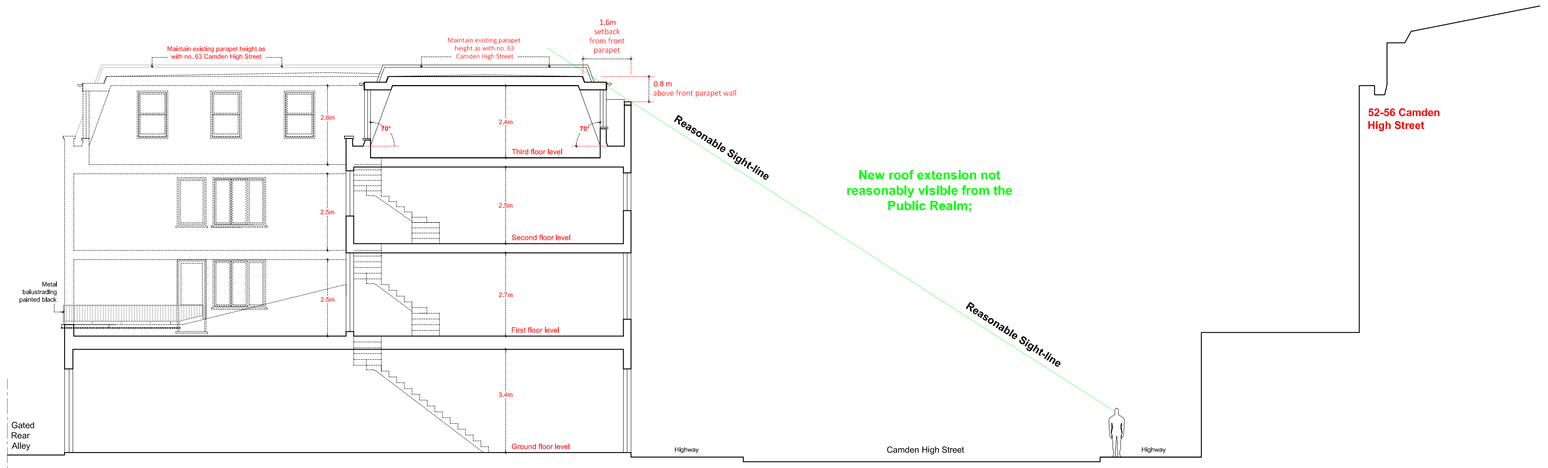

Proposed Side Section
Scale 1:100

Proposed Front Elevation: East
Scale 1:100

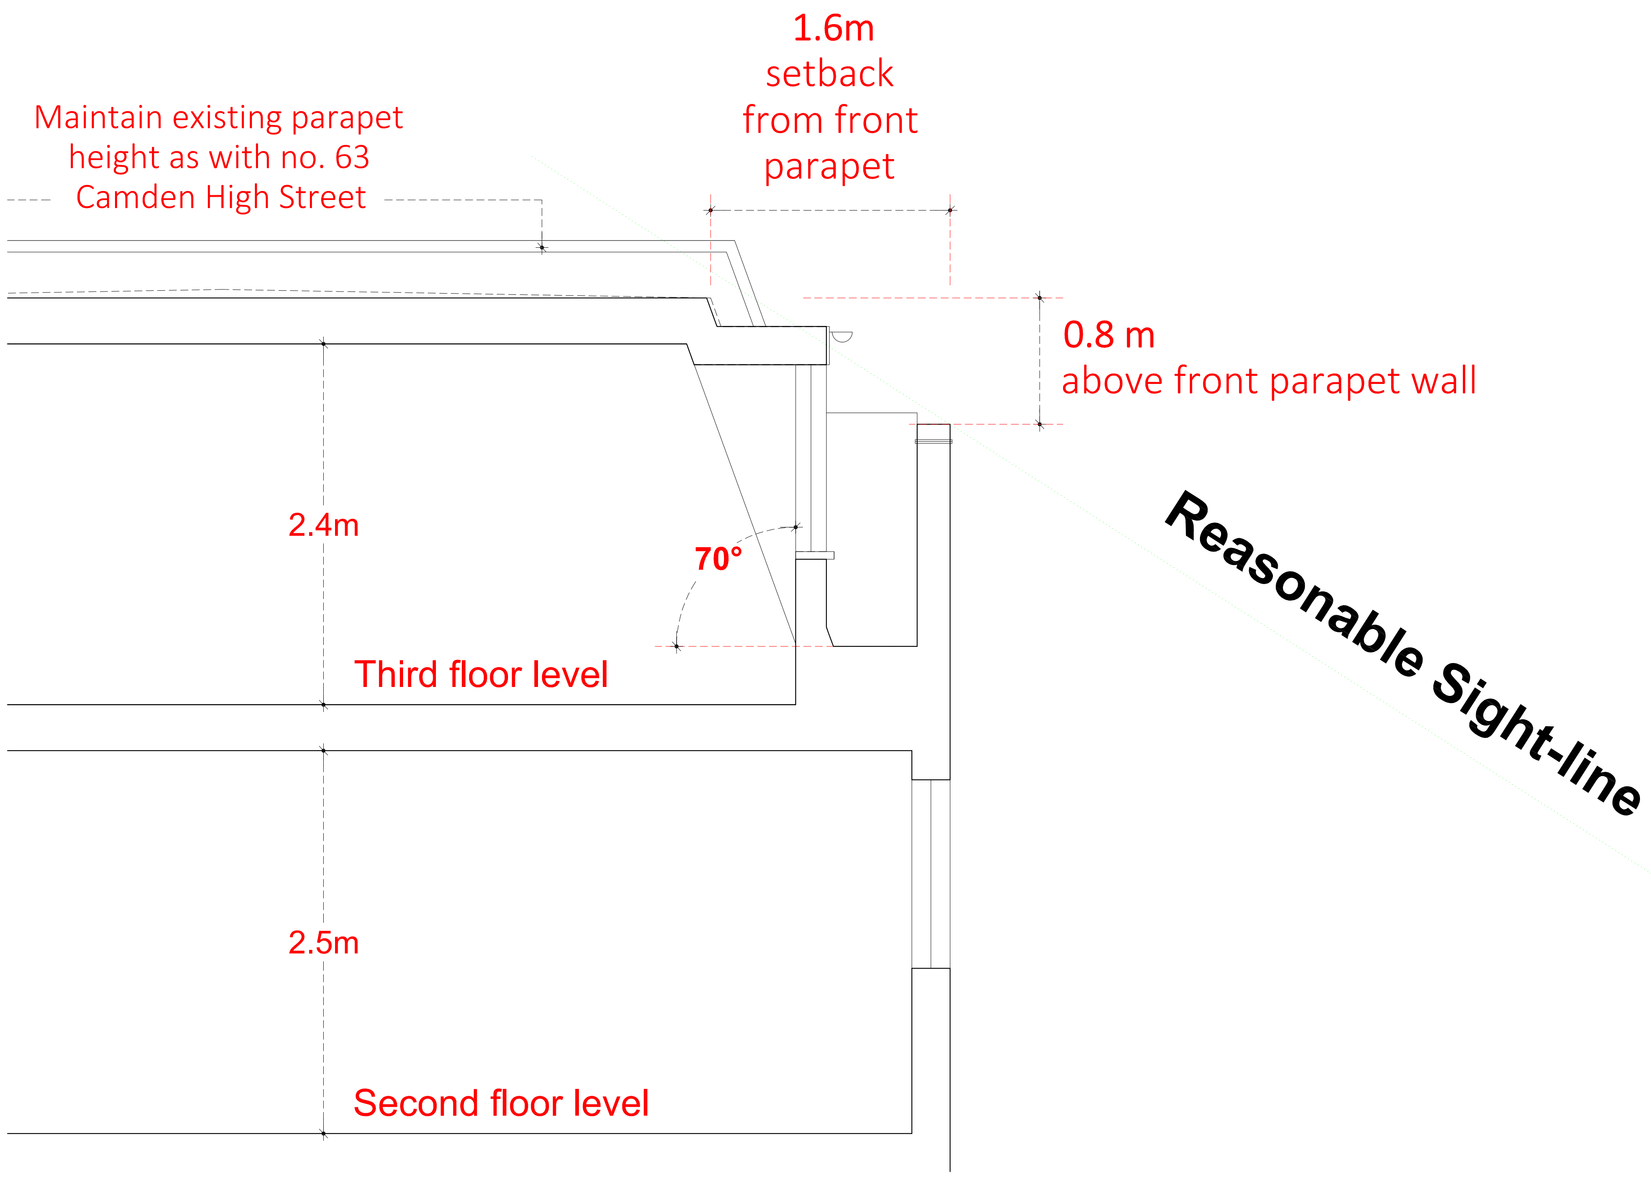

Proposed Section through Mansard
Scale 1:20

Existing photographs

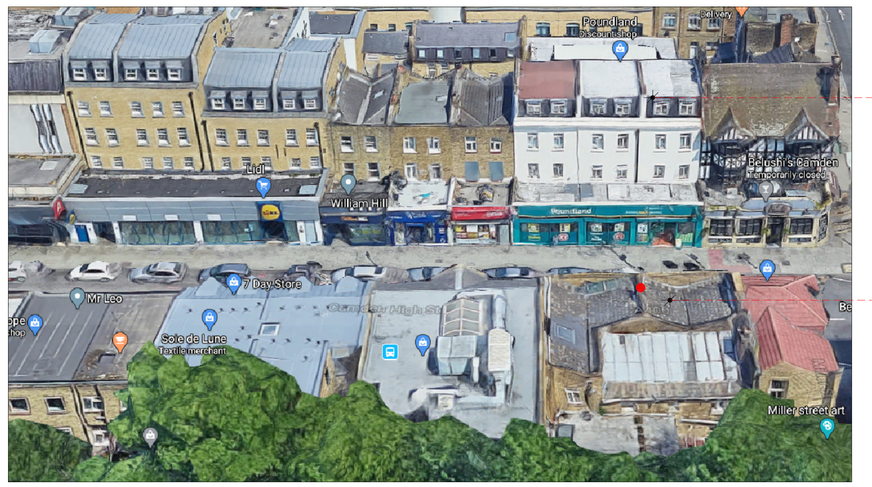

Existing mansard roof additions no's 74 -56

Application site

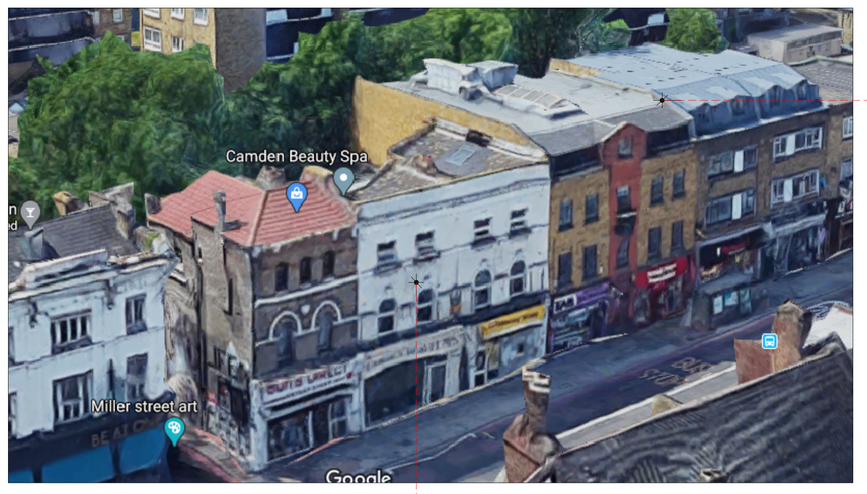

Existing mansard roof additions no's 63 -67

Application site

Notes
Report any discrepancies
Copyright owned by Andreas + Buxton Associates
For planning purposes only

0m 1 2 3 4 5 1:100
0m 0.2 0.4 0.6 0.8 1.0 1:20

Andreas + Buxton Associates
CHARTERED ARCHITECT • INTERIOR DESIGNERS
9 Louisa Street London E1 4NH
m: 07956577043 email: andreasa373@me.com

Rev	Date	Drawing Status
		Planning

Project	Project Description	Drawing Name	Scale	Date	Dwg. No.	Rev.
63-67 Camden High Street, Lond., NW1 7JL	Proposed Works	Proposed Elevations, Photographs and Elevations	1:100 + 1:20 @ A0	16.07.20	CHR/20/P/04A	