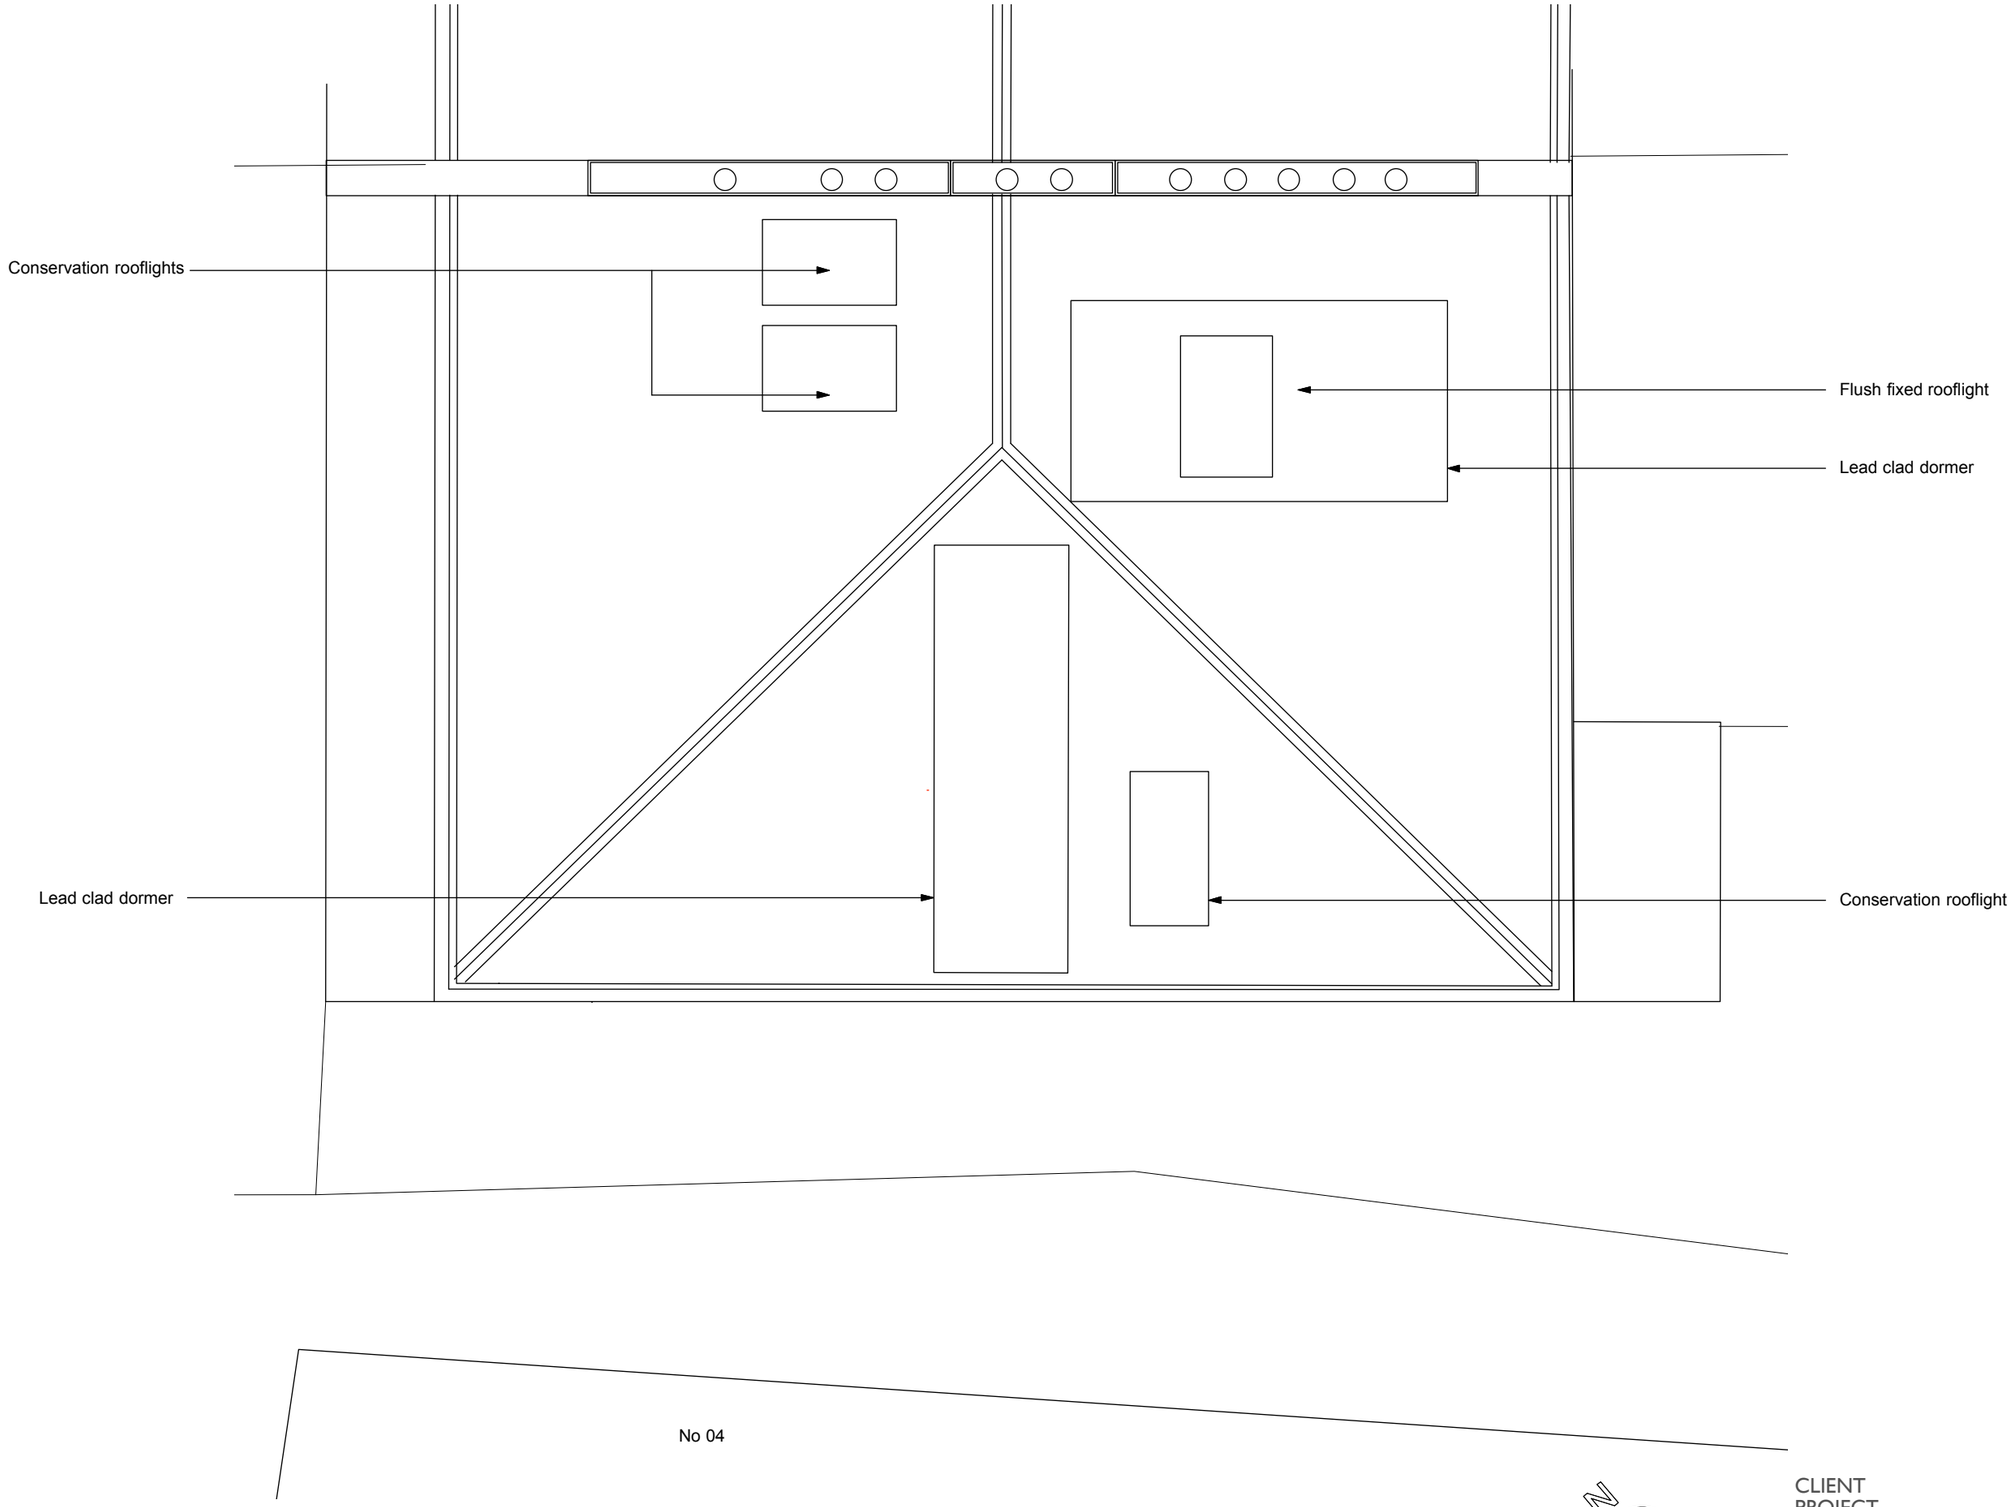

Revision

A	11.02.21	Issued for comment	E	01.04.21	Issued for Planning
B	18.02.21	Issued for comment			
C	21.03.21	Issued for comment			

Notes:
All dimensions in milimetres.
In event of discrecpancy contact architect for clarification prior to proceeding.

0 1 2 3 4 5 M

CLIENT	Katie McCrum
PROJECT	6 St Augustine's Road
DRAWING TITLE	Proposed Roof plan
DRAWING NUMBER	PL(00)03
SCALE	1:50@A3
DATE	11.02.21

mwa
11 MELBOURNE ROAD LONDON E17 6LR
t: 07779 626845
e: melanie@melaniewhittingtonarchitects.com