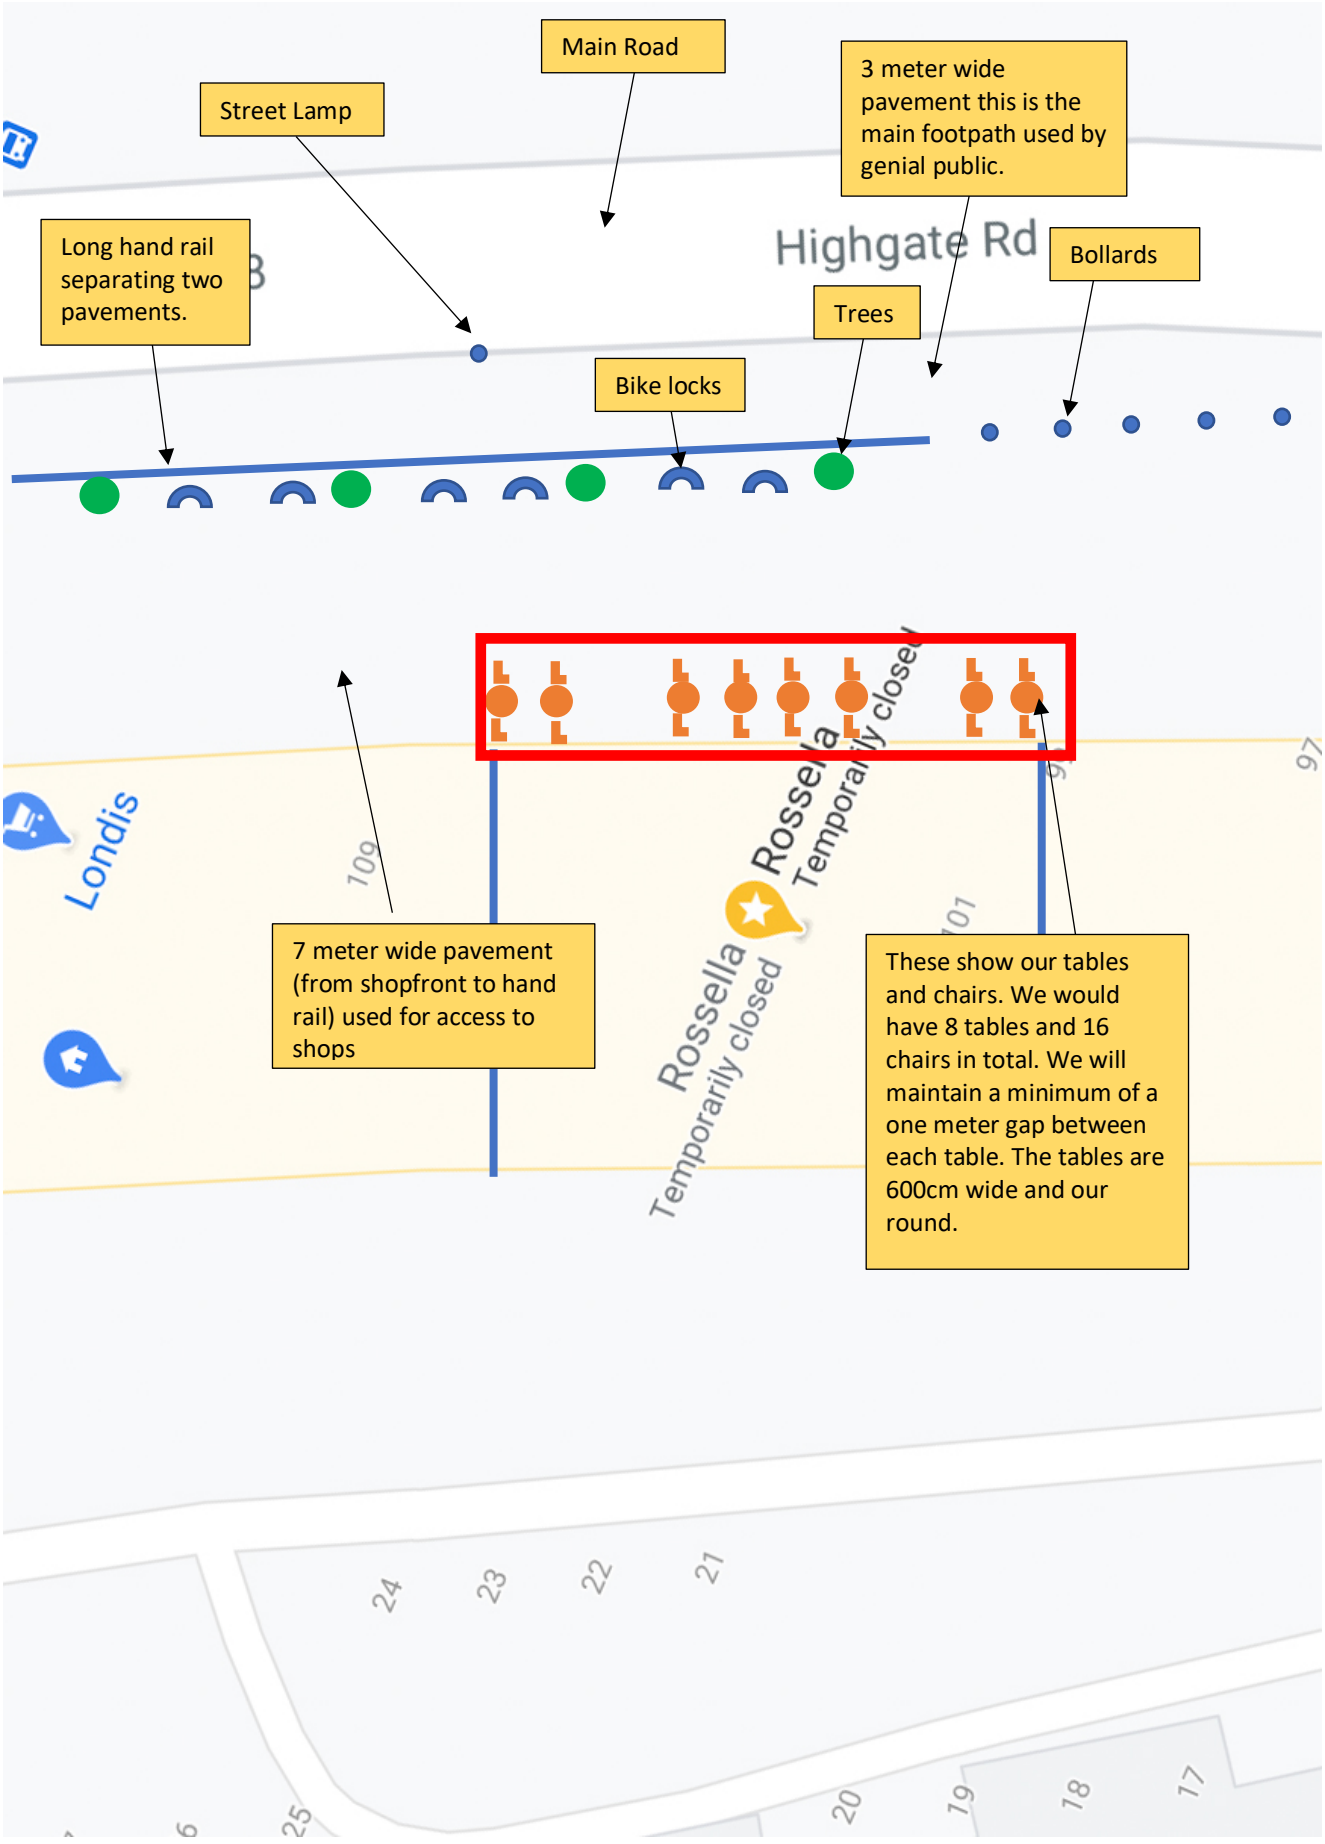
Main Road
Street Lamp
3 meter wide pavement this is the main footpath used by genial public.
Long hand rail separating two pavements.
Highgate Rd
Bollards
Trees
Bike locks
Londis
Rossella
Temporarily closed
7 meter wide pavement (from shopfront to hand rail) used for access to shops
These show our tables and chairs. We would have 8 tables and 16 chairs in total. We will maintain a minimum of a one meter gap between each table. The tables are 600cm wide and our round.