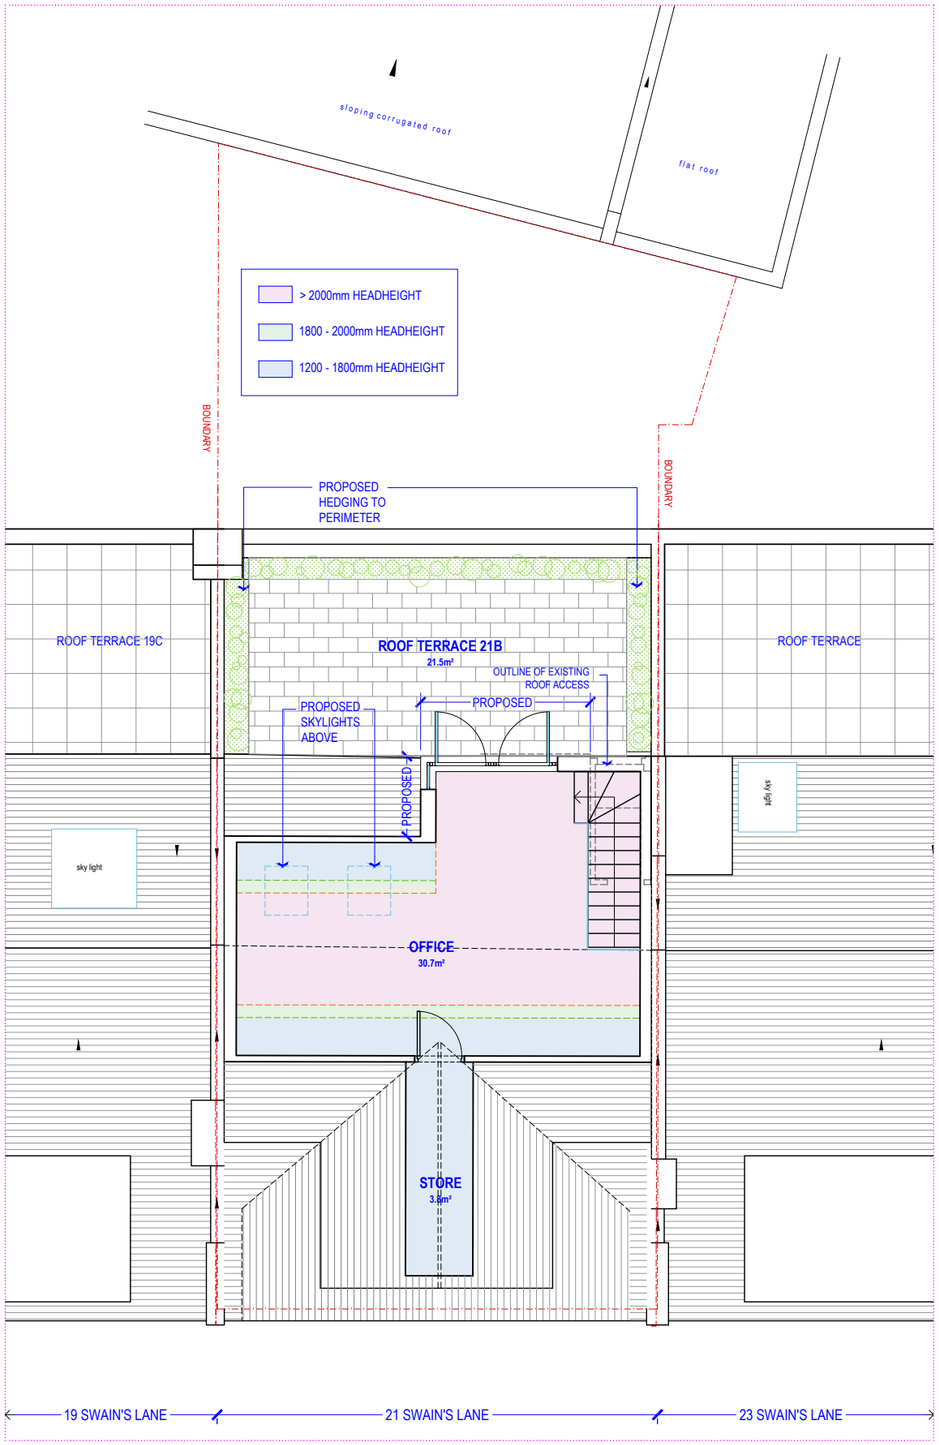

[01] PROPOSED THIRD FLOOR / LOFT PLAN @1:100

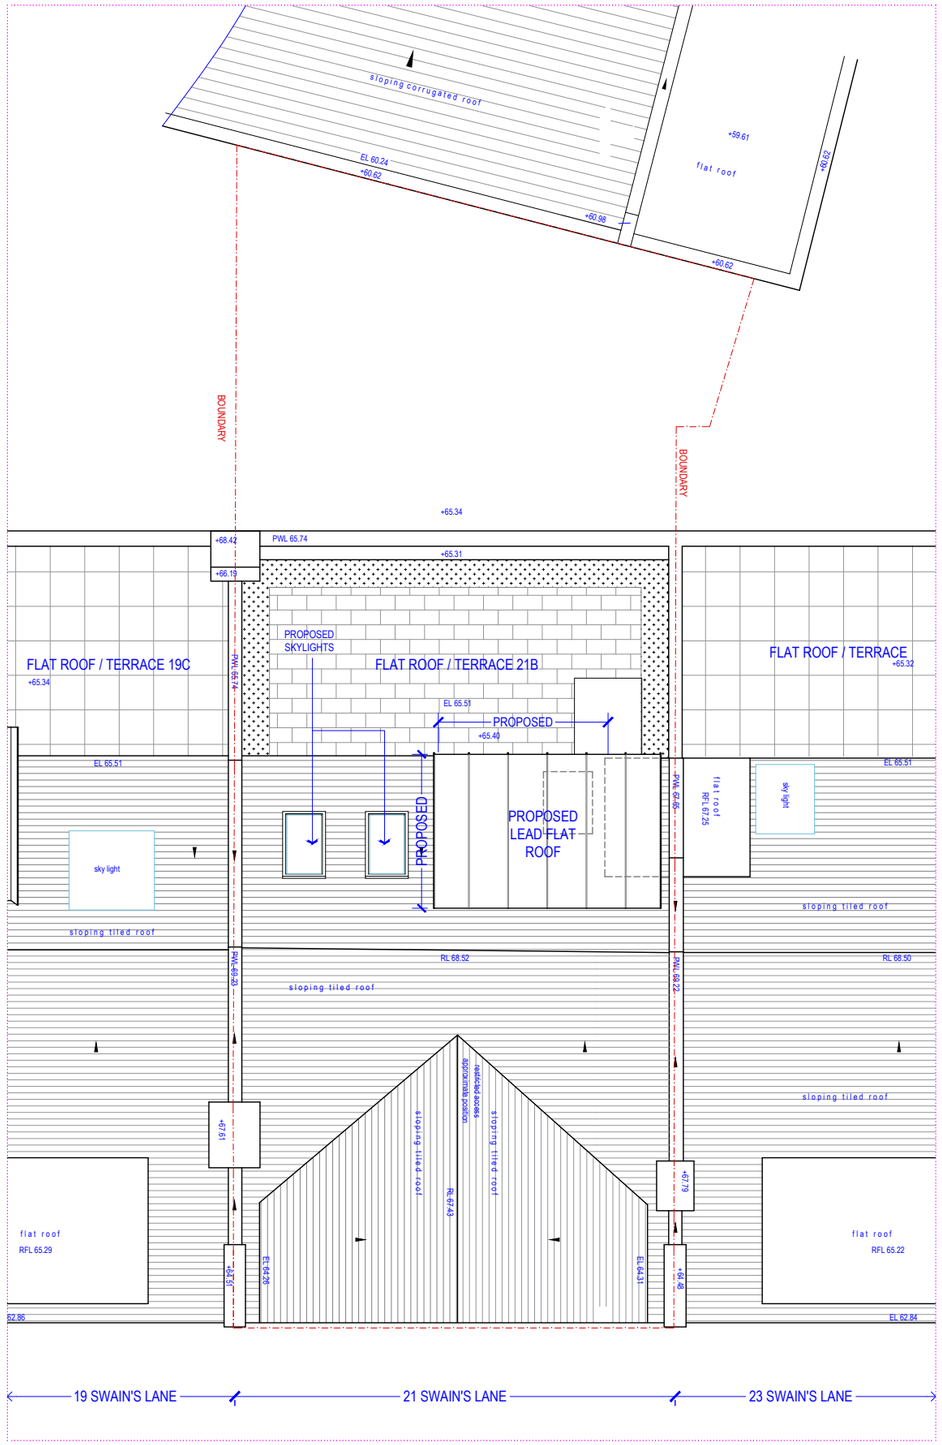

[02] PROPOSED ROOF PLAN @1:100

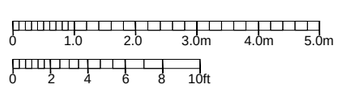

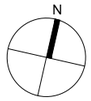

P1	15/02/21	Planning Application Issue		

21A & 21B SWAIN'S LANE

DRAWING NAME:

PROPOSED 3rd FLOOR / LOFT & ROOF PLANS

PROJECT NO:	DRAWING NO:	REVISION:	SCALE @ SIZE:
1823	P02-02	-	1:100 @ A3

START DATE:	FIRST AUTHOR:
-	-

V:\Vivendi\Swains Lane 21a-21b Offices - 1823\Cad\Sheets\1823-P02-02.dwg, 21/02/08 14:34:27, DWG To PDF.pc3, ISO A3 (297.00 x 420.00 MM)