# EXISTING GROUND FLOOR AND ROOF PLAN

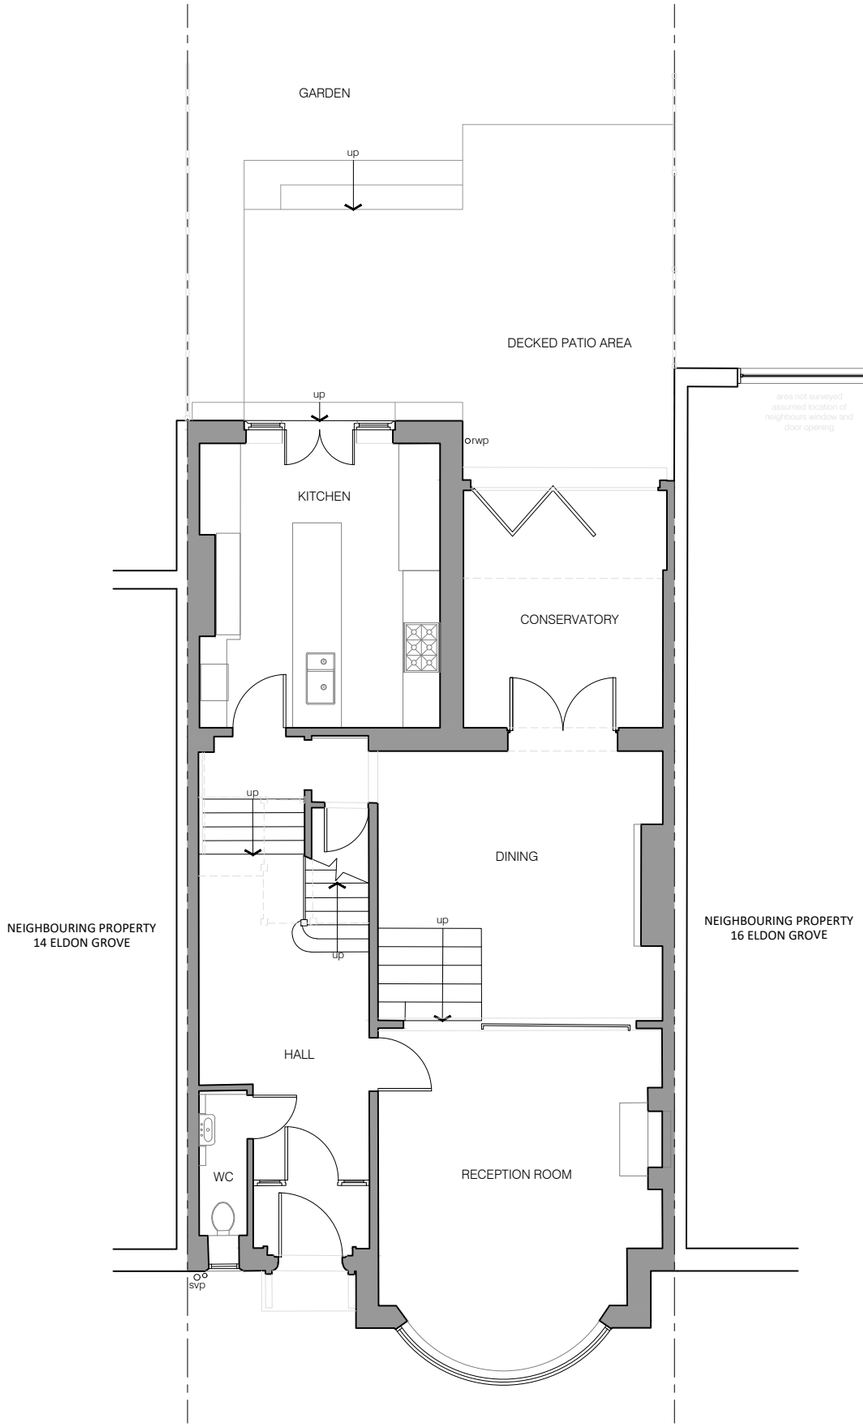


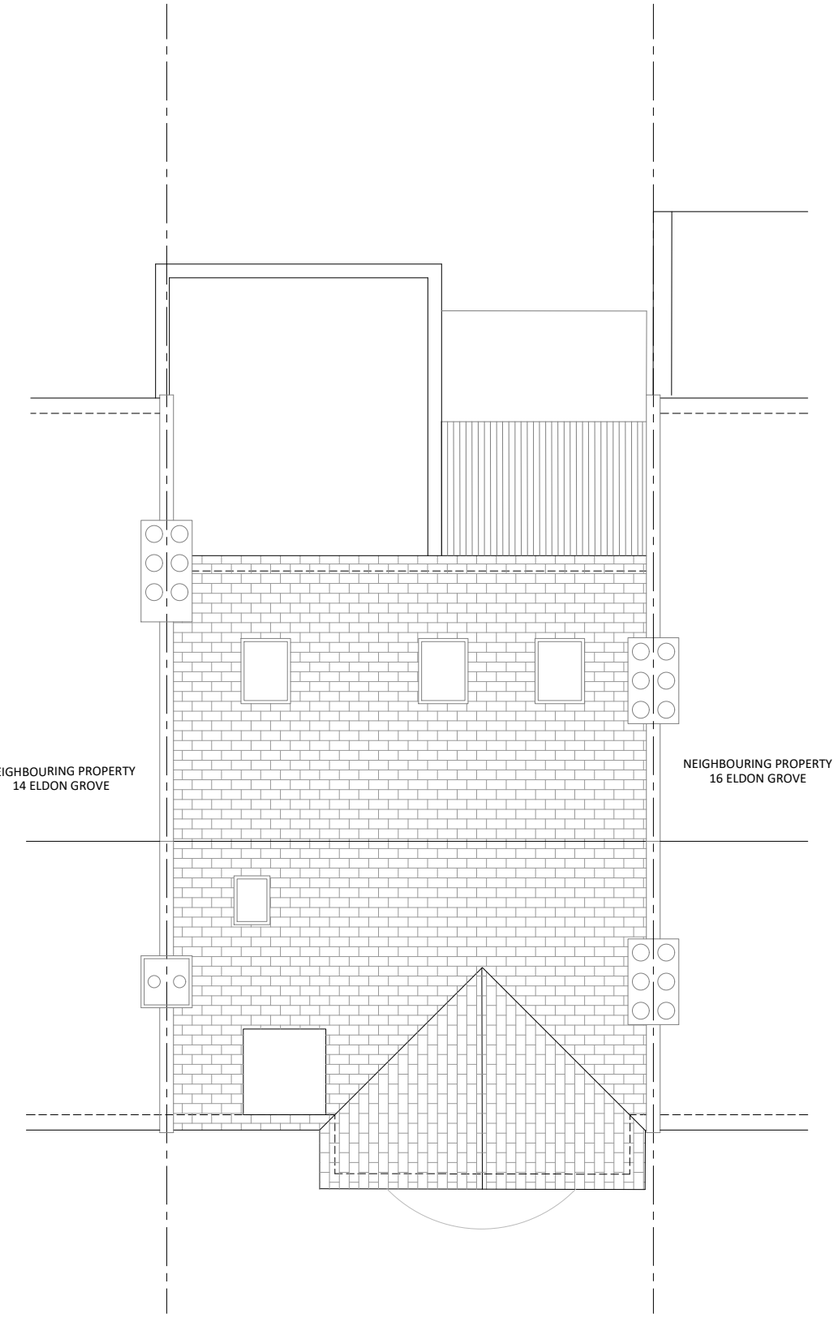

SNAS DESIGN & DEVELOPMENT

Snas Design & Development Ltd is a Private Limited Company registered in England (7196276) at the below address. This drawing is to be read in conjunction with the design risk assessment prepared by snas. This drawing is to be read in conjunction with other drawings and specification produced by snas and other members of the design team. all dimensions are in millimeters unless otherwise stated. do not scale this drawing. any discrepancies in dimensions are to be reported to the architect. all information subject to detail site survey.


COMPANY INFO
w: www.snas.co.uk
e: sn@snas.co.uk
t: 0044 (0) 207 731 6834


PROJECT INFO:
15 Eldon Grove
CLIENT:

| REV. | DATE | DESCRIPTION |
|---|---|---|
| - | - | - |

15 ELDON GROVE, LONDON, NW3 5PT

| drawing number | revision | scale | first issue date | latest issue date | drawn by |
|---|---|---|---|---|---|
| SNAS_86_P010 | - | 1/100@A3 | MARCH 21 | 1 April 2021 | NADALEDGER DANAITZMA |