Front / North West

132 Royal College Street

134 Royal College Street

136 Royal College Street

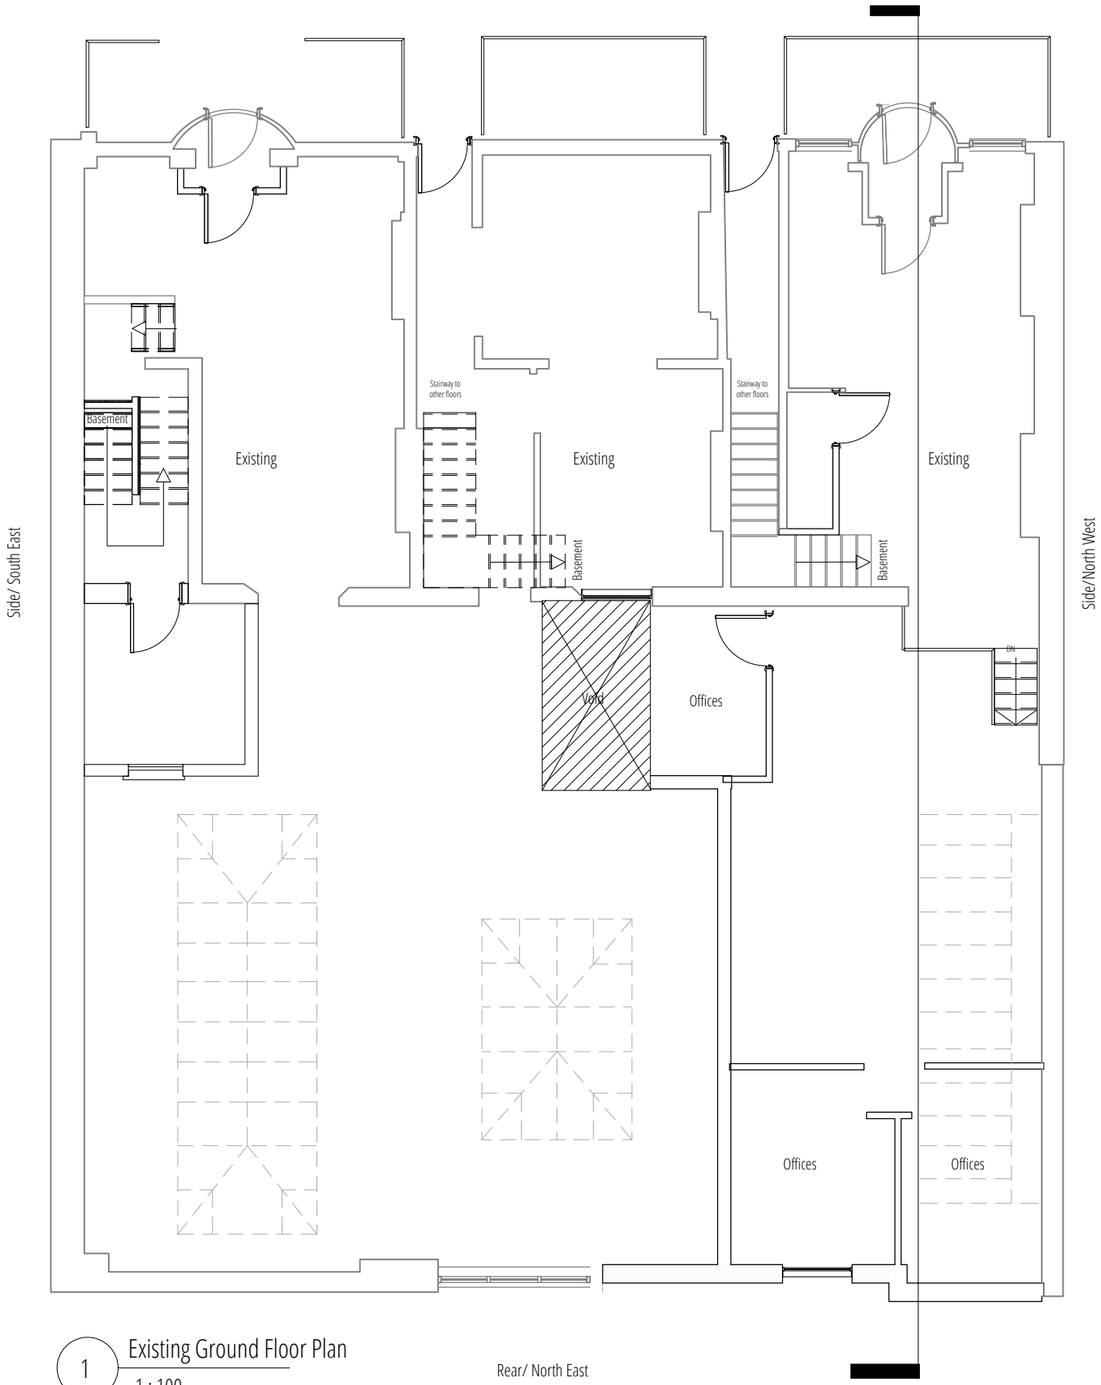

1 Existing Ground Floor Plan

1 : 100

Rear/ North East

Front / North West

132 Royal College Street

134 Royal College Street

136 Royal College Street

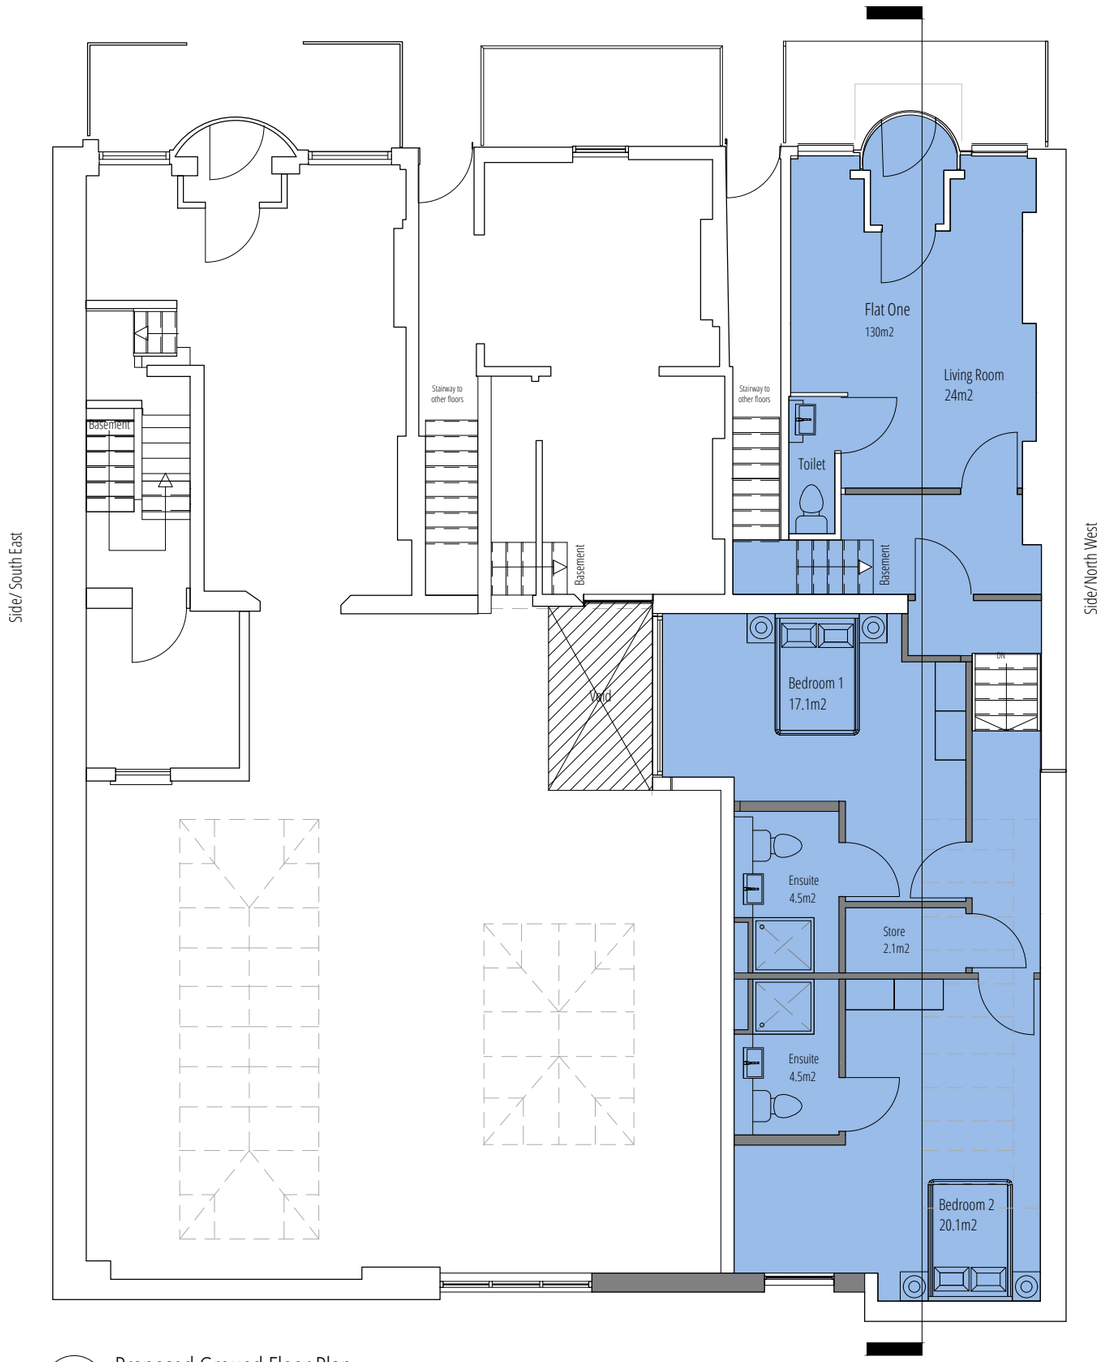

2 Proposed Ground Floor Plan

1 : 100

Rear/ North East

NOTES:

1. THIS DRAWING IS COPYRIGHT AND MUST NOT BE RE-PRODUCED IN WHOLE OR IN PART WITHOUT WRITTEN PERMISSION OF GAA DESIGN.
2. THIS DRAWING REPRESENTS DESIGN INTENT AND CONCEPT ONLY, HENCE IT CAN BE SCALED FOR PLANNING PURPOSES ONLY.
3. THIS DOCUMENT AND ALL ASSOCIATED DOCUMENTS ARE PREPARED FOR SPECIFIC SITE AND EVENT, AND INCORPORATE CALCULATIONS AND MEASUREMENTS AVAILABLE FROM THE CLIENT AT THE TIME OF DRAFTING.
4. THE RECIPIENT AGREES TO PROTECT THE CONTENTS FROM DISTRIBUTION AND DISSEMINATION EXCEPT AS REQUIRED FOR THE SPECIFIC EVENT NAMED, WITHOUT THE WRITTEN PERMISSION OF THE DESIGNER.
5. USE OF THIS DESIGN IS GRANTED TO THE CLIENT FOR THE SPECIFIC AND NAMED EVENT ONLY.

COPYRIGHT © 2019

REV	DATE	DESCRIPTION	APPR

0m 1m 2m 3m 4m 5m
SCALE 1:100 @ A3

0m 1m 2m 3m 4m 5m
SCALE 1:100 @ A3

PROJECT NAME
132 Royal College Street,

DOCUMENT NUMBER
19023-GAA-XX-GF-DR-T-2016

DRAWING TITLE
Existing and Proposed Ground Floor

DATE 18/03/21 | DRAWN RP | CHECK CS

PROJECT NUMBER 19023 | SCALE 1:100 | PURPOSE For Review and Comment | STATUS S3 | Rev.No. P01 | REVIEWED SB | APPROVED SB

GAA design

© GAA DESIGN ltd

A3