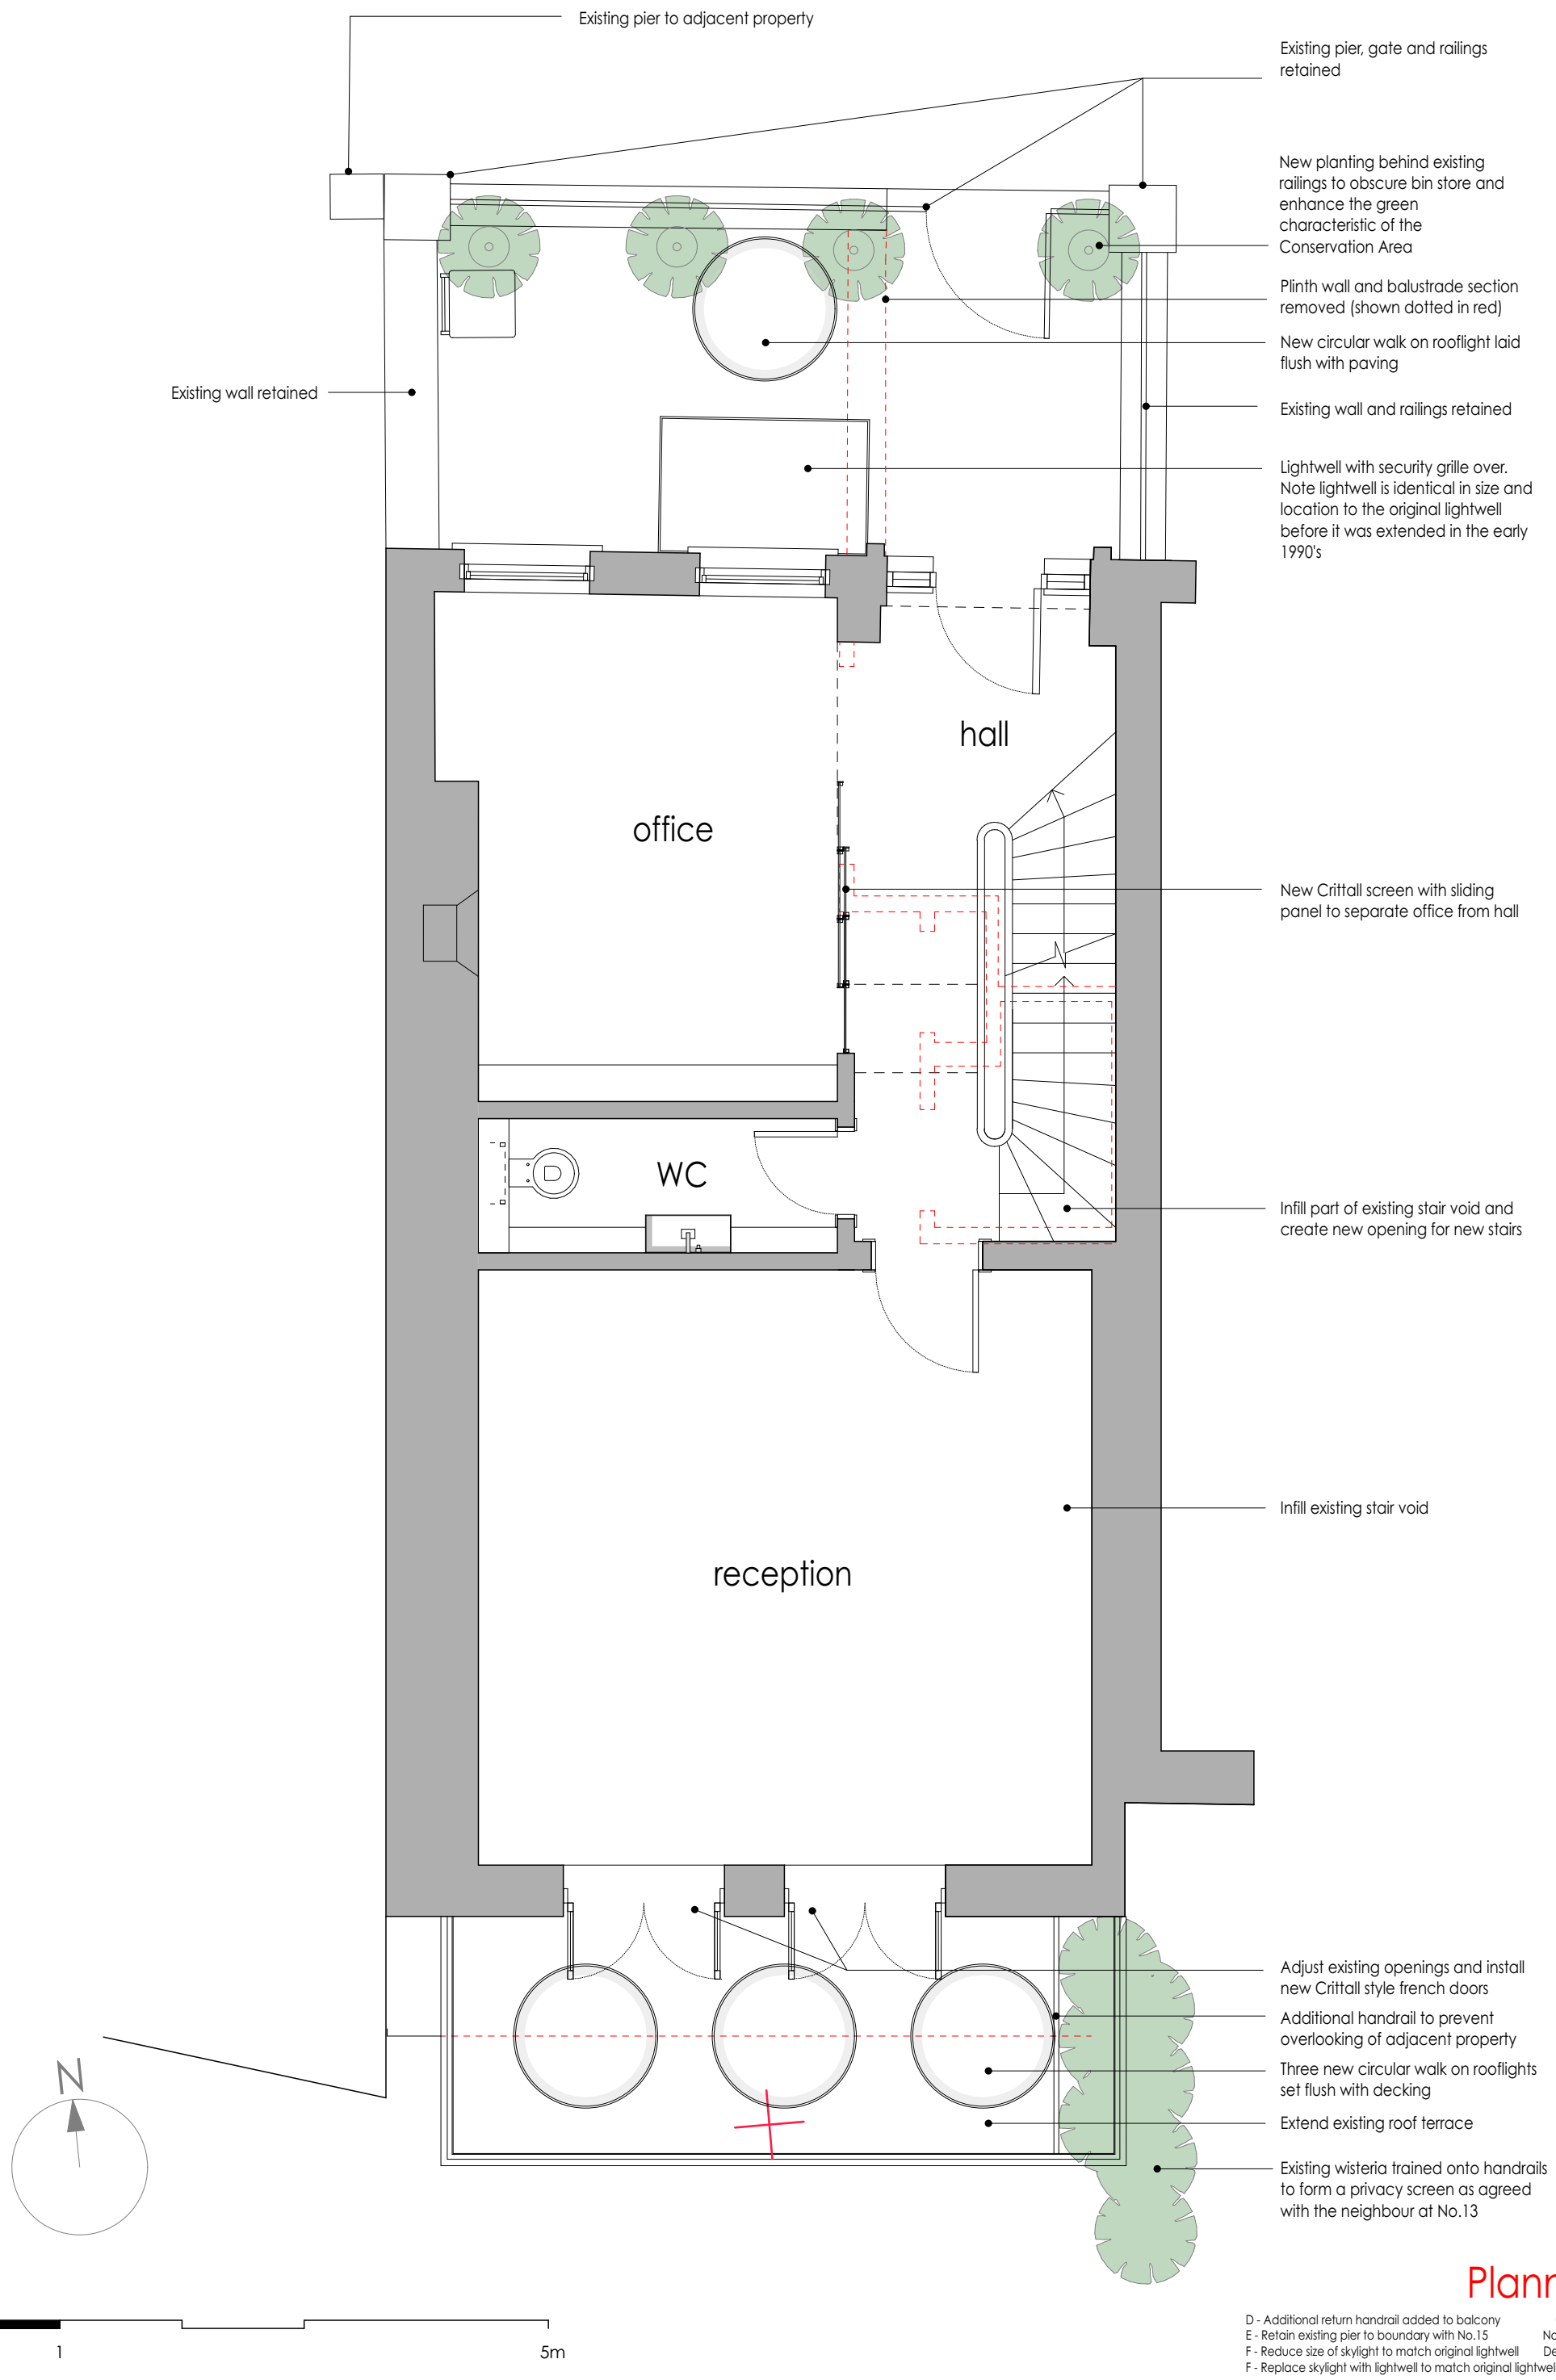

Planning

D - Additional return handrail added to balcony	October 2020
E - Retain existing pier to boundary with No.15	November 2020
F - Reduce size of skylight to match original lightwell	December 2020
F - Replace skylight with lightwell to match original lightwell	March 2021

1196/P02 Rev G • 14 Willow Road - Proposed ground floor plan 1:50@A3

© 2020 **munden robinson** architects