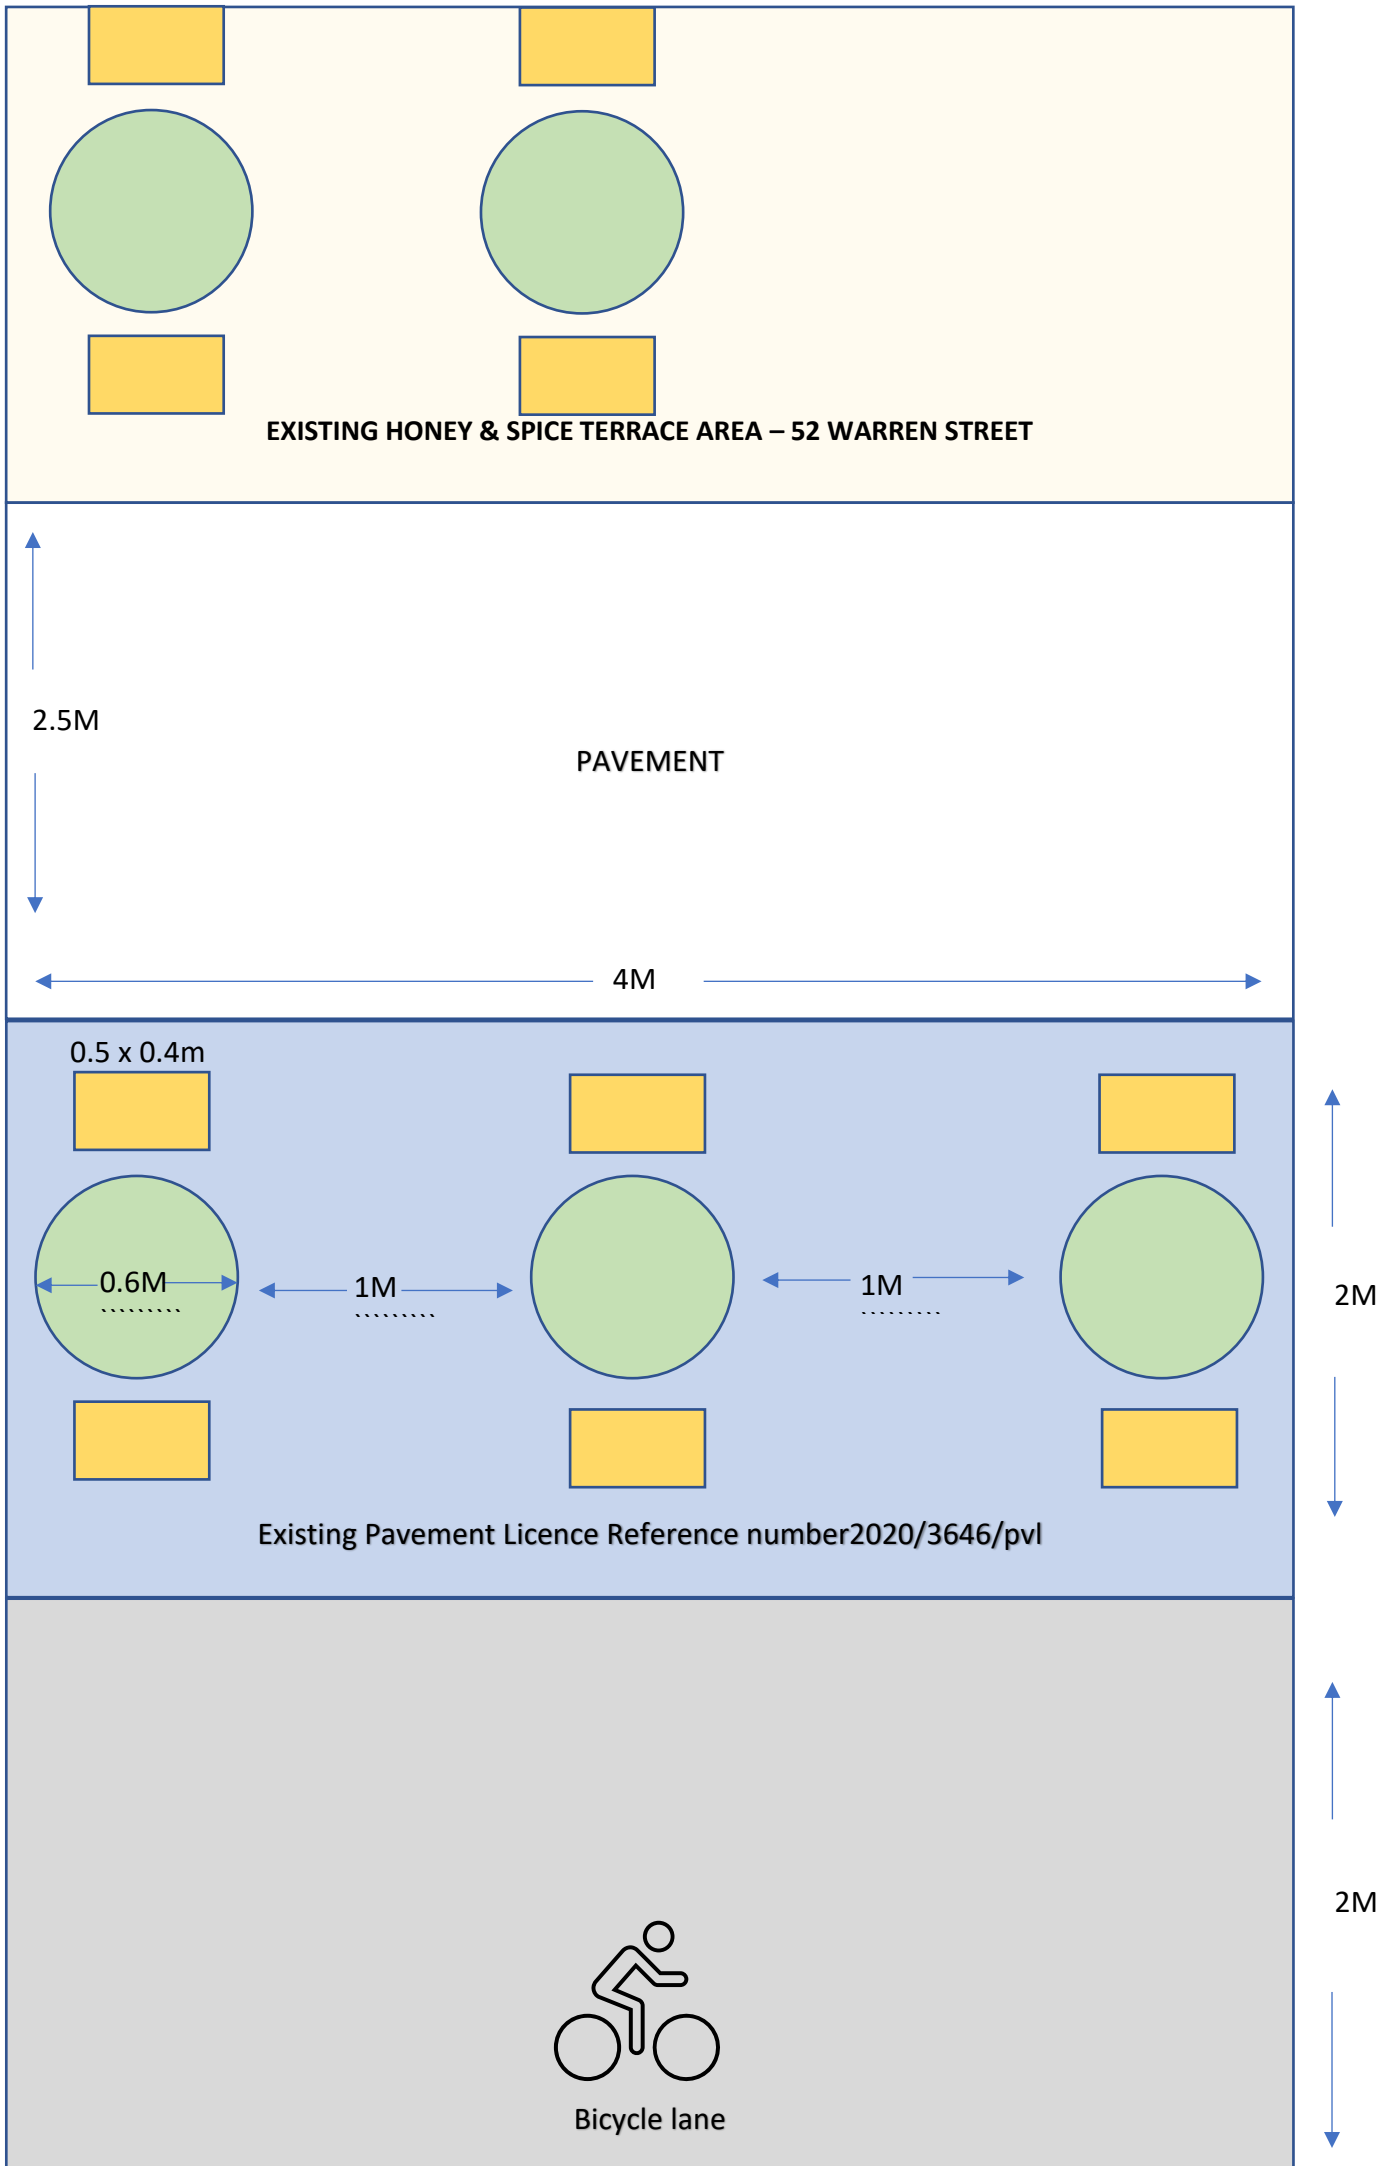
EXISTING HONEY & SPICE TERRACE AREA – 52 WARREN STREET
2.5M
PAVEMENT
4M
0.5 x 0.4m
0.6M
1M
1M
2M
Existing Pavement Licence Reference number2020/3646/pvl
2M
Bicycle lane

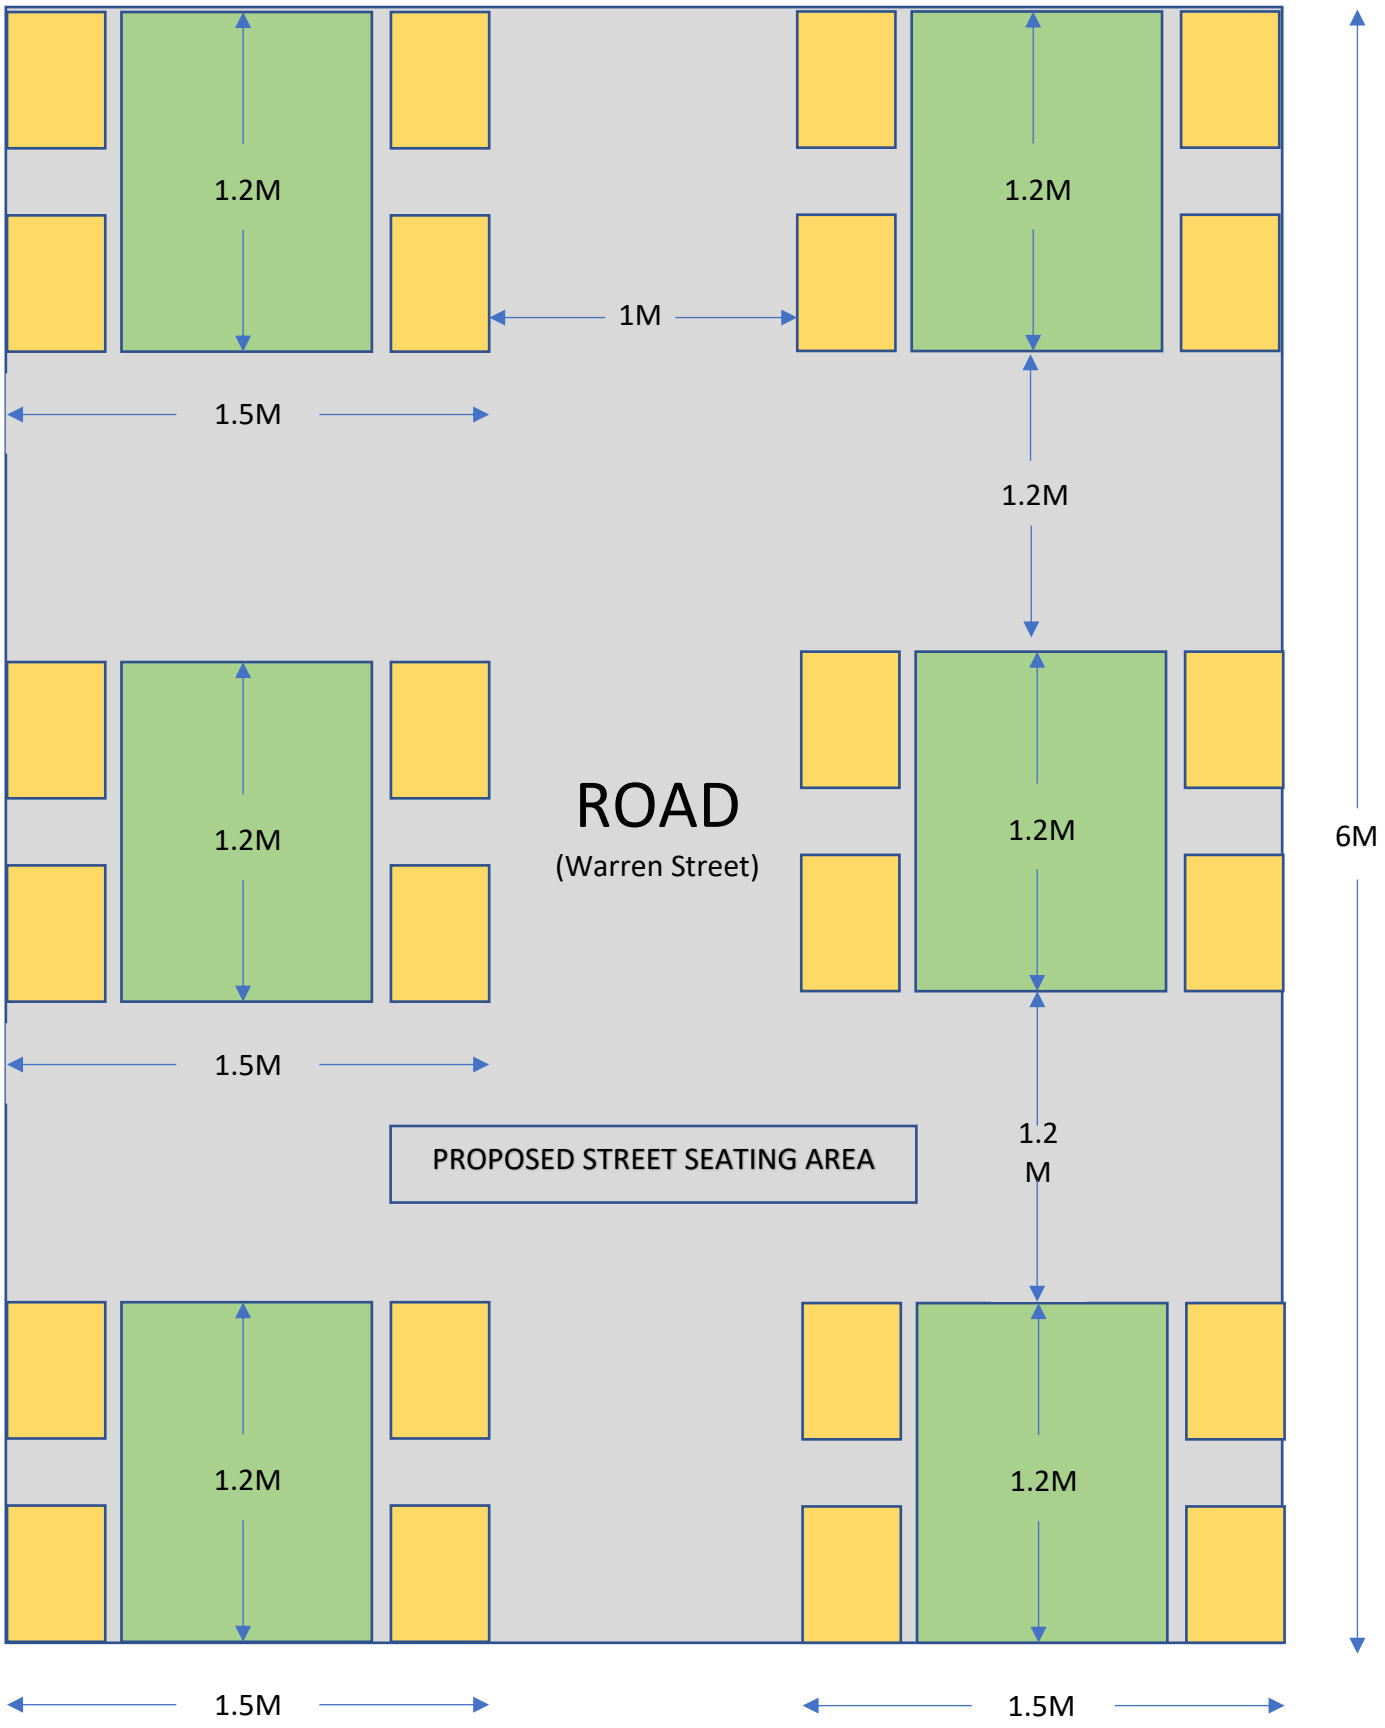
1.2M
1.2M
1M
1.5M
1.2M
1.2M
ROAD
(Warren Street)
1.2M
6M
1.5M
PROPOSED STREET SEATING AREA
1.2
M
1.2M
1.2M
1.5M
1.5M

PAVEMENT