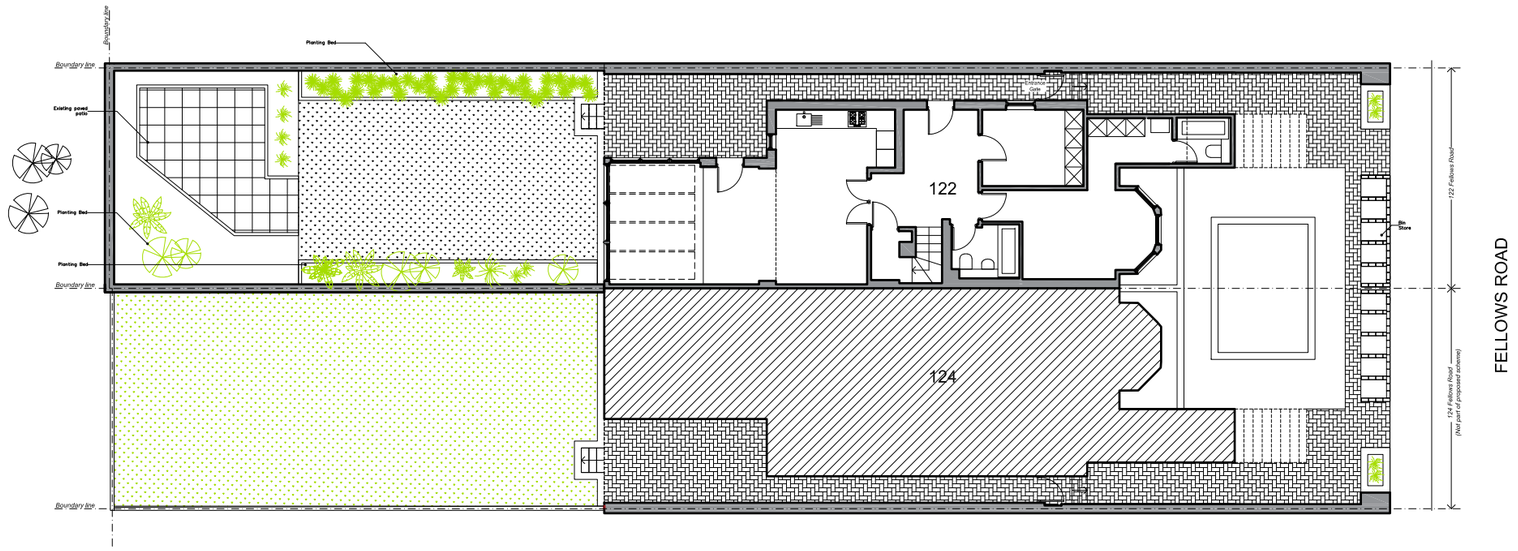

Existing Floor & Garden Plan

N

KEY:

GRASS

STONE PAVED PATIO

BLOCK PAVING

DATE	REVISIONS
12.06.2020	R-01 FOR PLANNING

- Do not scale from this drawing
- All dimensions to be confirmed on site
- Information contained within this drawing is the sole copyright of SPAN GROUP Ltd and is not to be reproduced without permission
- SPAN GROUP are to be notified immediately of any discrepancies

Span Group

7 Heathgate Place
75-83 Agincourt Road
London | NW3 2NT

info@spangroup.com
www.spangroup.com

T : 020 7428 5822

JOB NO.	FR122	CLIENT	Newquest Develop. 122 Ltd
TITLE	Flat 1, 122 Fellows Road, NW3 3JH, London		
DWG	Existing Ground Floor & Garden Plan		
DRAWN	GF	DATE	29.04.2020
SCALE @ A0	1/200 @A3		
CHECKED	NE	STATUS	Planning
REV	R-01		
DWG NO.	FR122-0100-003		