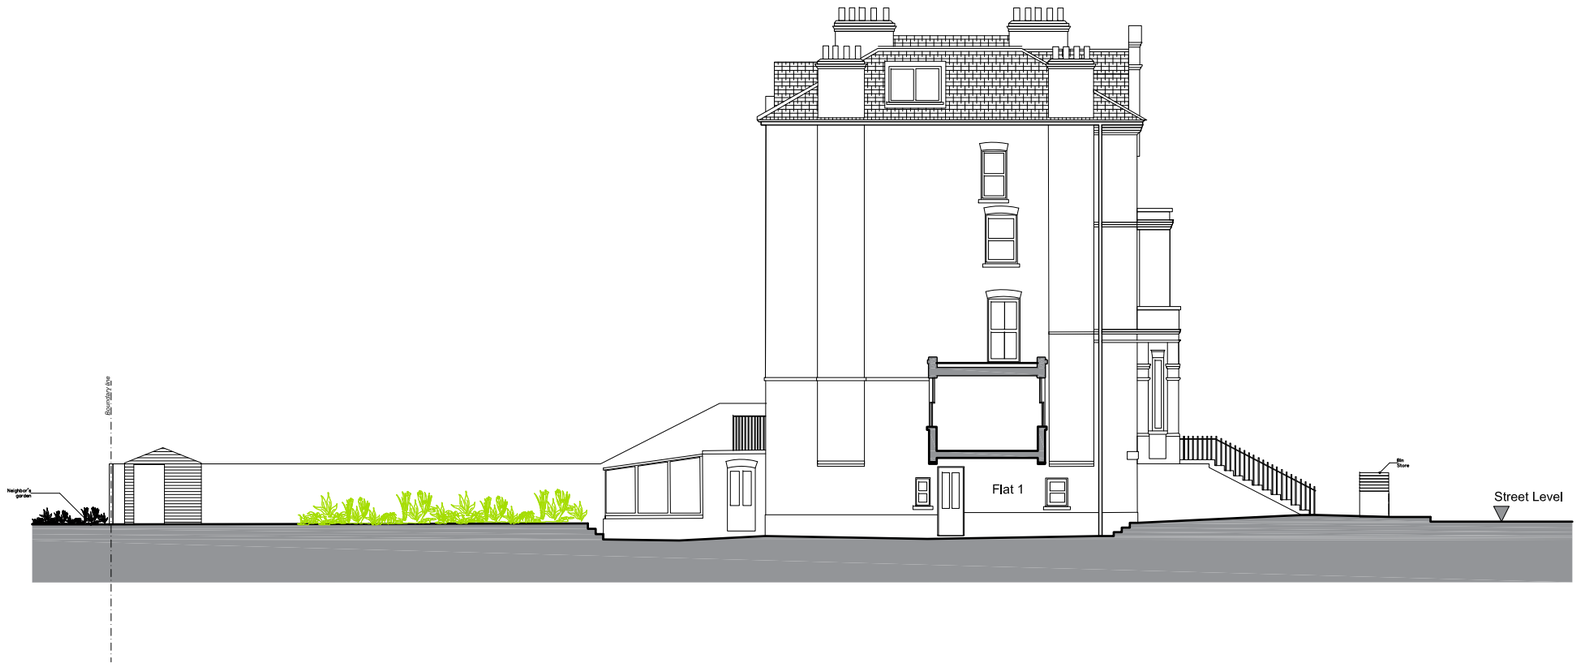

Existing Side Elevation

DATE	REVISIONS
12.06.2020	R-01 FOR PLANNING

- Do not scale from this drawing
- All dimensions to be confirmed on site
- Information contained within this drawing is the sole copyright of SPAN GROUP Ltd and is not to be reproduced without permission
- SPAN GROUP are to be notified immediately of any discrepancies

Span Group
7 Heathgate Place
75-83 Agincourt Road
London | NW3 2NT

info@spangroup.com
www.spangroup.com

T : 020 7428 5822

JOB NO. FR124 | CLIENT Newquest Develop. 124 Ltd

TITLE Flat 1, 124 Fellows Road, NW3 3JH, London

DWG Existing Side Elevation

DRAWN GF | DATE 29.04.2020 | SCALE @ A3 1/200 @A3

CHECKED NE | STATUS Planning | REV R-01

DWG NO. FR124-0100-007