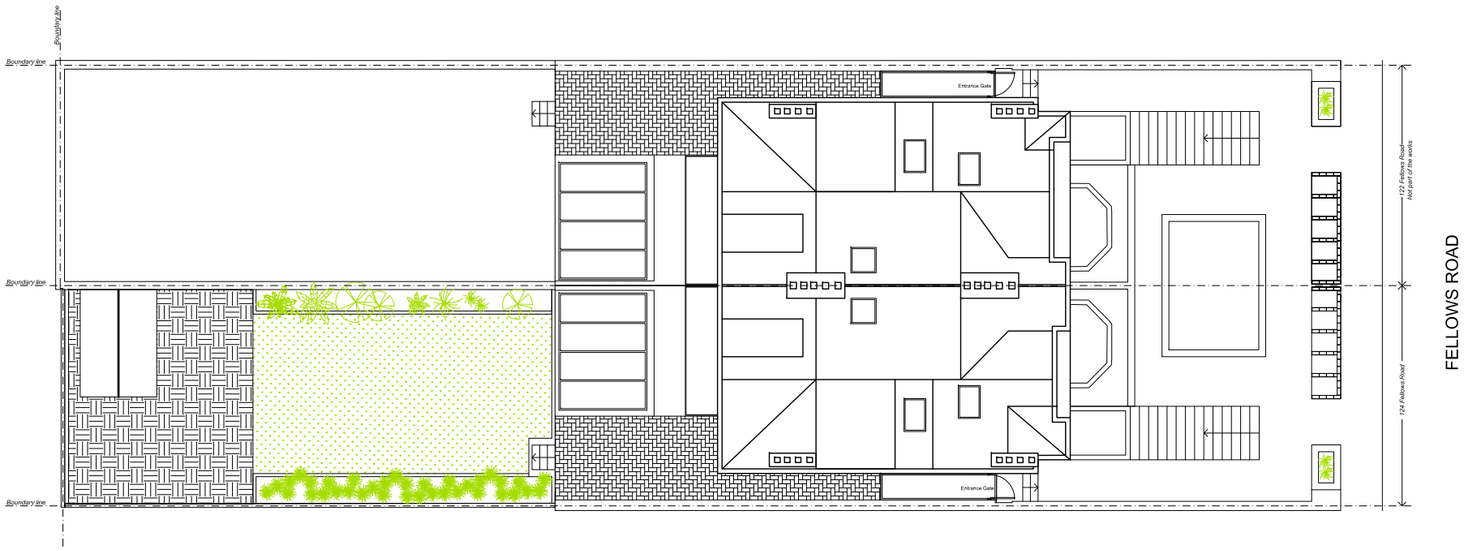

Existing Roof & Garden Plan

N

KEY:

GRASS

BLOCKS PAVING

ORNAMENTAL BARK

DATE	REVISIONS
12.06.2020	R-01 FOR PLANNING

- Do not scale from this drawing
- All dimensions to be confirmed on site
- Information contained within this drawing is the sole copyright of SPAN GROUP Ltd and is not to be reproduced without permission
- SPAN GROUP are to be notified immediately of any discrepancies

Span Group

7 Heathgate Place
75-83 Agincourt Road
London | NW3 2NT

info@spangroup.com
www.spangroup.com

T : 020 7428 5822

JOB NO.	FR124	CLIENT	Newquest Develop. 124 Ltd
TITLE	Flat 1, 124 Fellows Road, NW3 3JH, London		
DWG	Existing Roof & Garden Plan		
DRAWN	GF	DATE 29.04.2020	SCALE @ A3 1/200 @A3
CHECKED	NE	STATUS Planning	REV R-01
DWG NO.	FR124-0100-004		