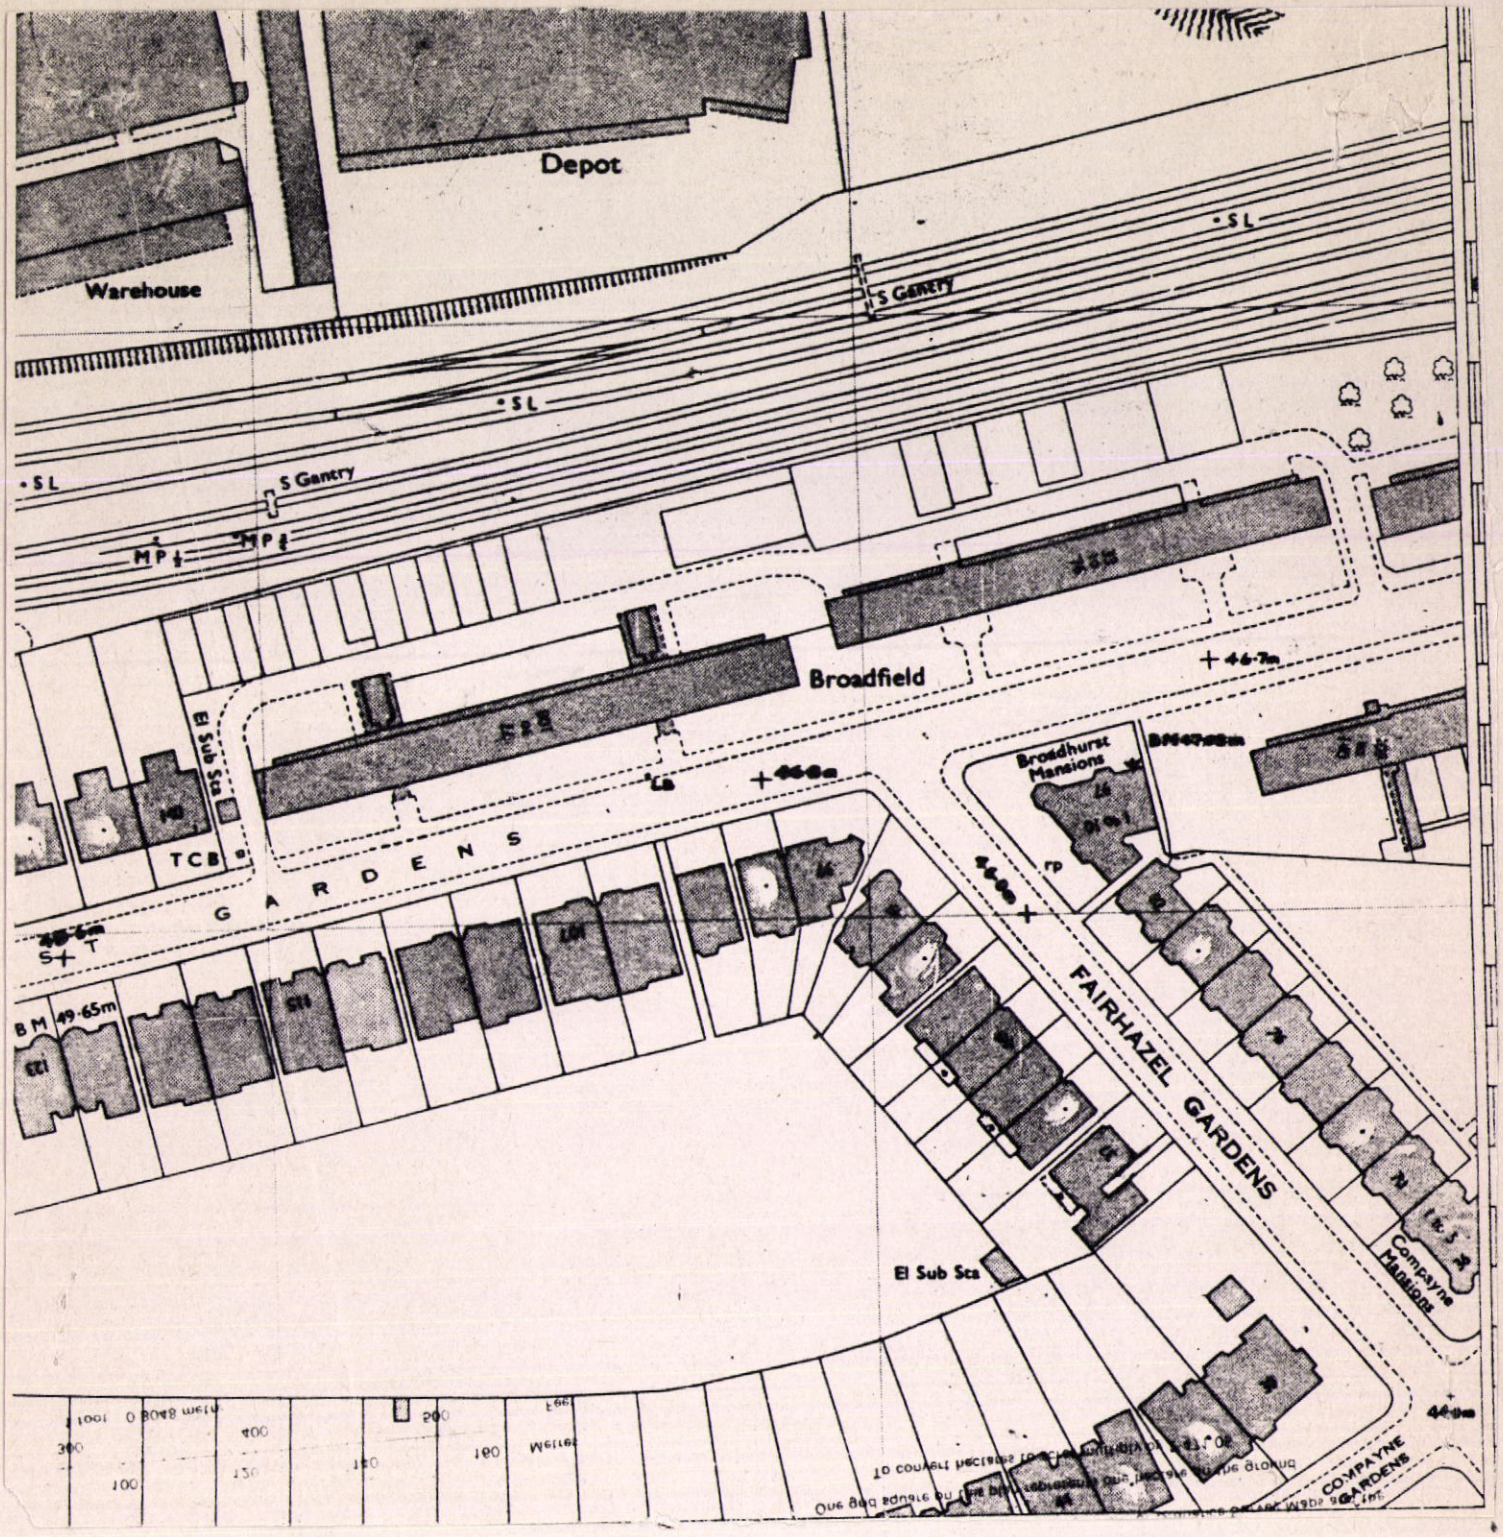

LONDON BOROUGH OF CAMDEN

SITE PLAN

N

Address (outlined in black) 9100069 41 Fairhazel Gardens

Scale 1:1250

NWSPF