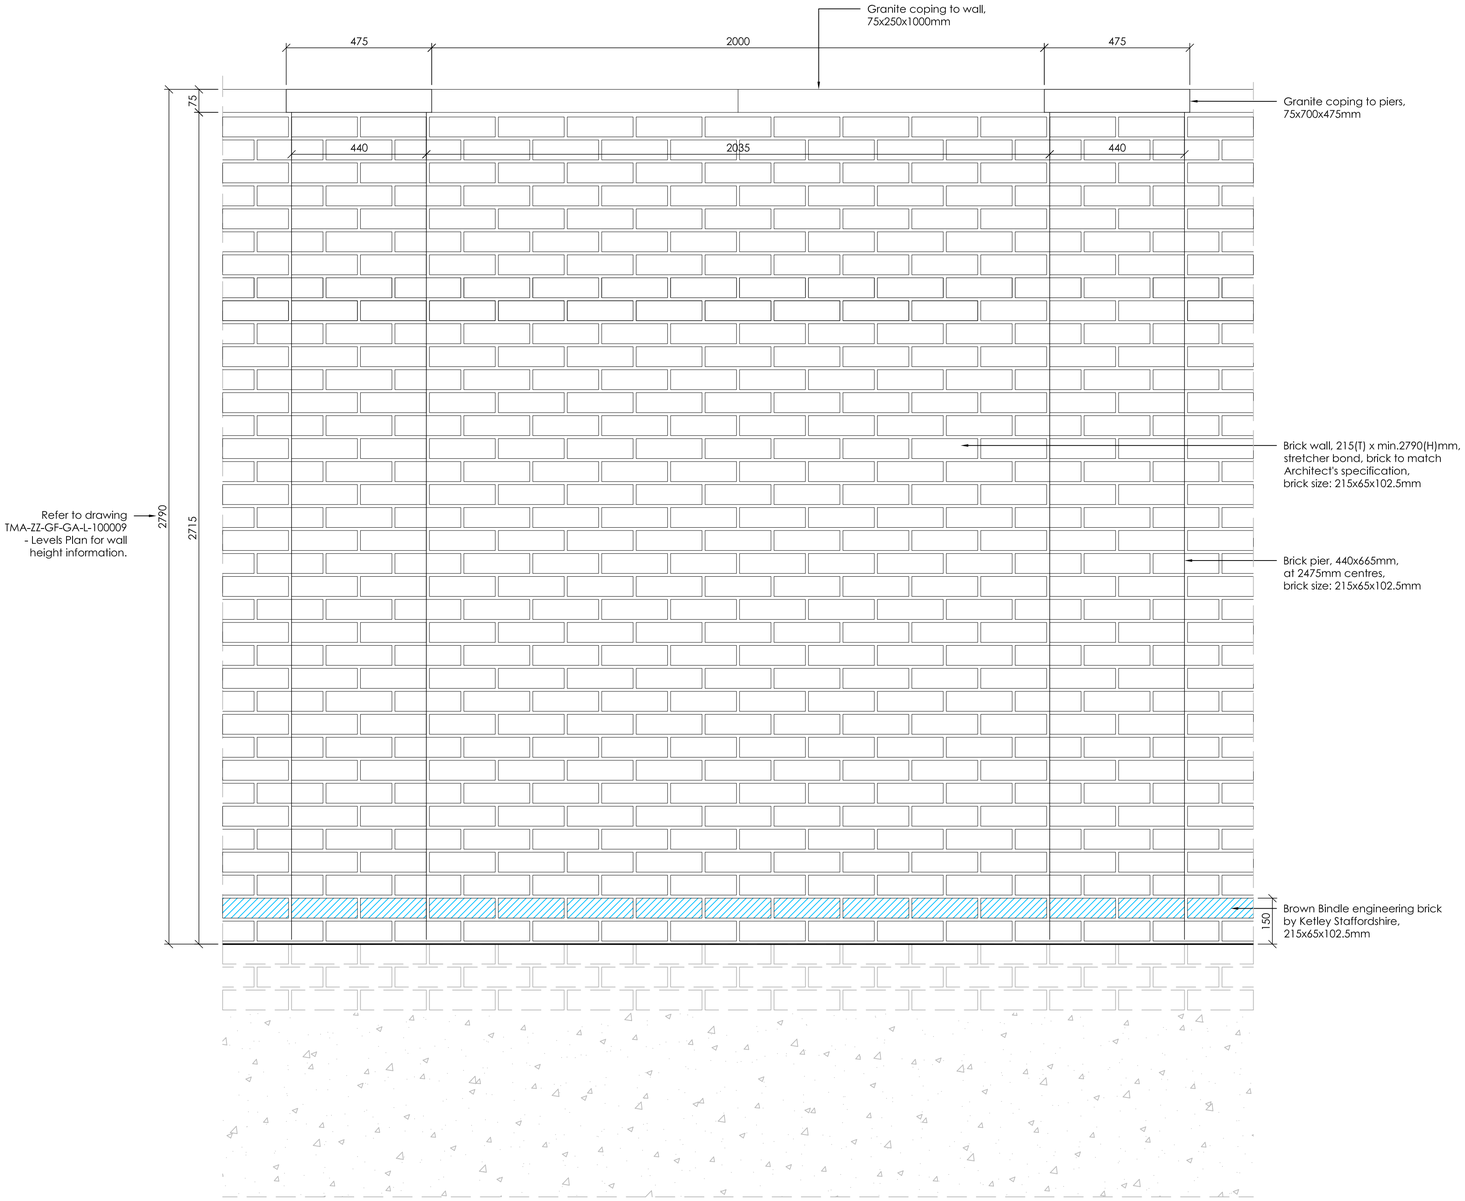

W9a **Brick Wall to Cycle Store Areas Typical Detail**
Elevation
F10/385L
1:10

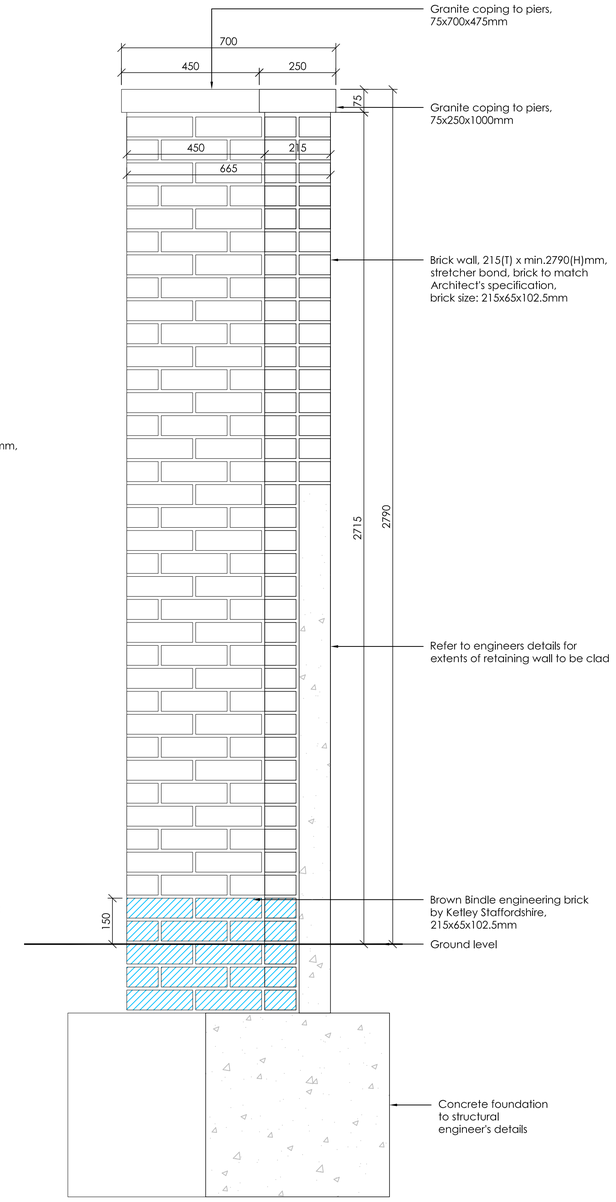

W9a **Elevation**
F10/385L
1:10

LINKED MODEL SCHEDULE

STATUS	REV	DATE	DESCRIPTION	DSG | DRW | CHK | APP
S3	P03	25/09/2020	Amendments to wall heights	AC | TS
S3	P02	22/05/2020	Stage 4 Issue	AC | TS
S1	P01	06/05/2020	First Issue	AC | TS

ALL REVISIONS

MAIN CONTRACTOR

BOUYGUES UK

Bouygues UK
Becket House
1 Lambeth Palace Rd
Lambeth, London SE1 7EU
Tel: 020 7401 0020

CLIENT LOGO

Camden

KEY PLAN

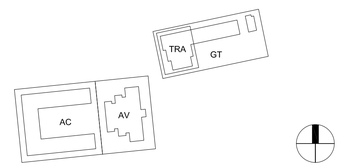

ORIGINATOR MPR01

turkington martin

Studio 3.04 Chester House, Kennington Park
1-3 Brixton Road, London, SW9 6DE
T: (+44) 020 3567 1050
E: studio@turkingtonmartin.com

PROJECT NAME

Maitland Park Redevelopment

DRAWING TITLE

Typical Details - Walls and Piers
Sheet 7

SCALE @ A1	MODEL FILE NAME - REVISION
1:10	Not Applicable

FIRST ISSUE DATE	PROJECT STAGE	STATUS CODE
06/05/2020	Stage 4	S3 - Suitable for Review & Comments

PROJECT	ORIGINATOR	VOLUME	LEVEL	TYPE	ROLE	NUMBER	REV
MPR	TMA	ZZ	GF	DT	L	300026	P03