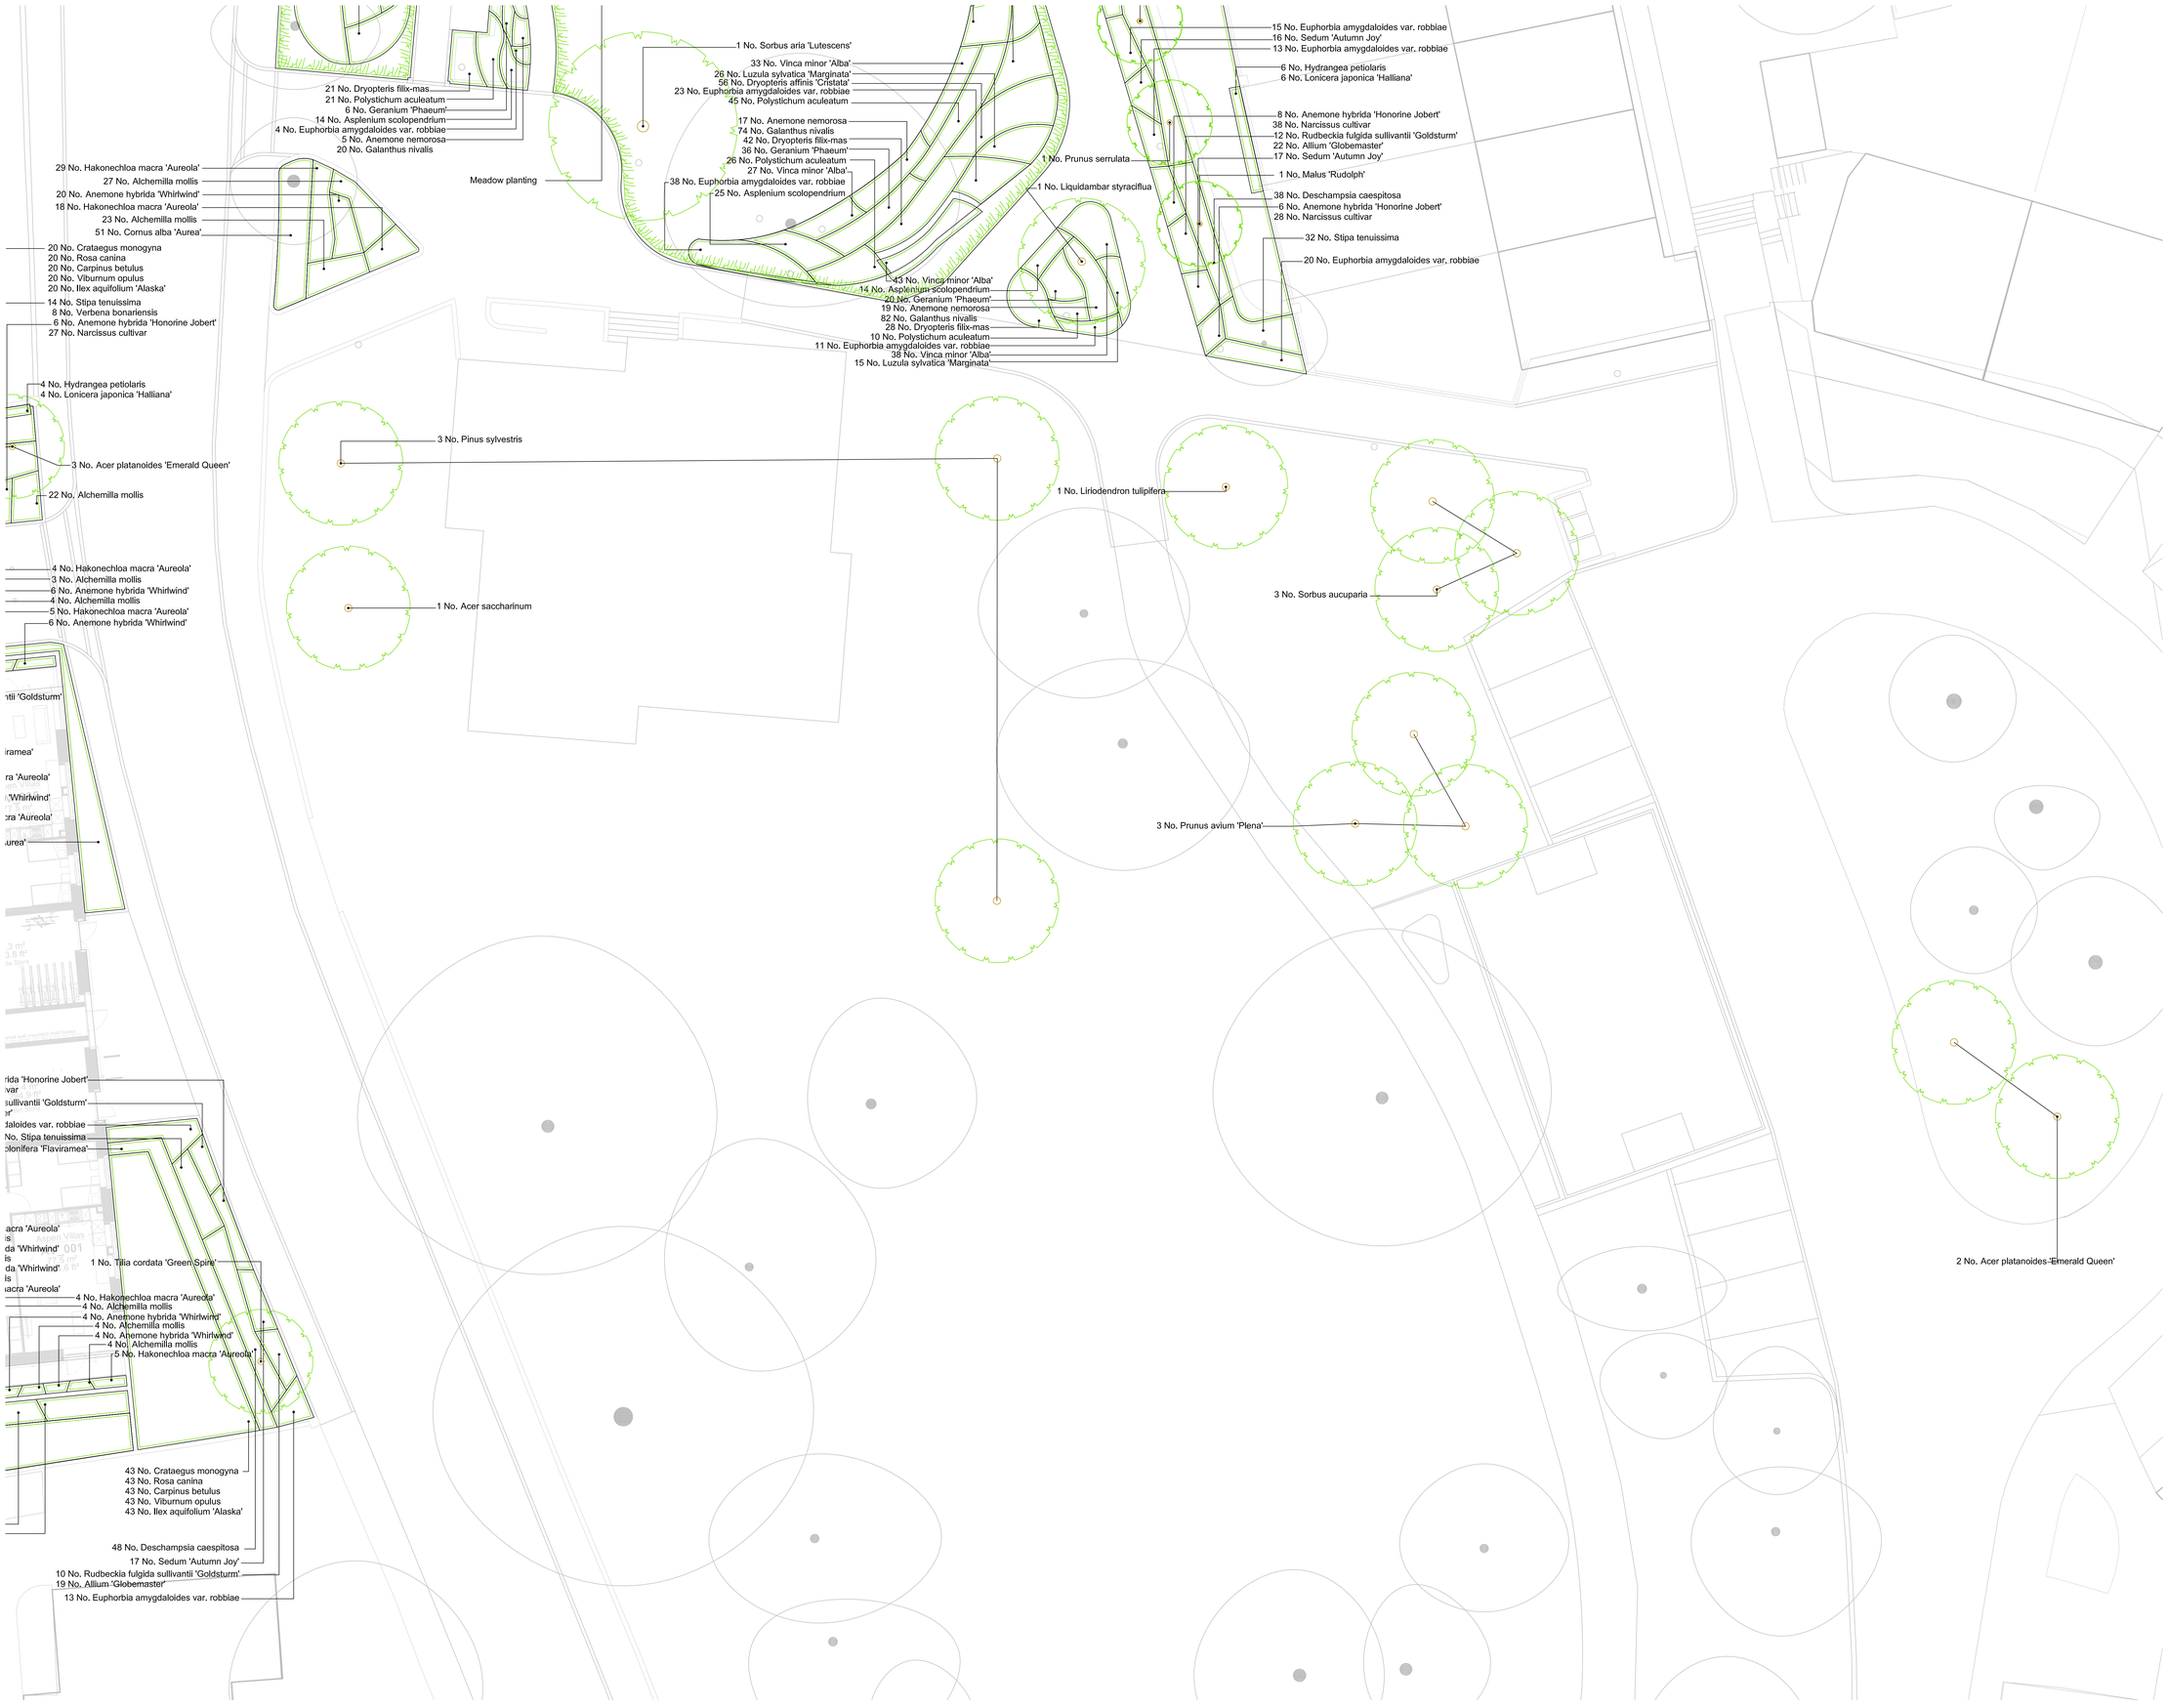

LINKED MODEL SCHEDULE:

1. Drawing to be read **Colour.**
2. Drawing to be read in conjunction with MPR-TMA-ZZ-GF-GA-L-100005, MPR-TMA-ZZ-GF-GA-L-100006 and MPR-TMA-ZZ-GF-SH-L-100008.

STATUS	REV	DATE	DESCRIPTION	DSG	DRW	CHK	APP
S3	P04	20/04/2021	Amendments to specification		AC	TS	
S3	P03	23/11/2020	Amendments to tree planting		AD	TS	
S3	P02	25/09/2020	Amendments to planting		AD	TS	
S3	P01	22/05/2020	Stage 4 Issue		AC	TS	

ALL REVISIONS

MAIN CONTRACTOR

BOUYGUES UK

Bouygues UK
Becket House
1 Lambeth Palace Rd
Lambeth, London SE1 7EU
Tel: 020 7401 0020

CLIENT LOGO

Camden

KEY PLAN

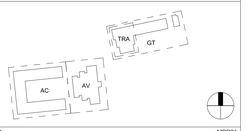

ORIGINATOR

MPR01

turkington martin

Studio 3.04 Chester House, Kennington Park
1-3 Brixton Road, London, SW9 6DE
T: (+44) 020 3567 1050
E: studio@turkingtonmartin.com

PROJECT NAME

Maitland Park Redevelopment

DRAWING TITLE

Detailed Planting Plan 3 of 3

SCALE @ A0	MODEL FILE NAME - REVISION	
1 : 100	Not Applicable	
FIRST ISSUE DATE	PROJECT STAGE	STATUS CODE
22/05/2020	Stage 4	S3 - Suitable for Review and Comment

PROJECT	ORIGINATOR	VOLUME	LEVEL	TYPE	ROLE	NUMBER	REV
MPR	TMA	ZZ	GF	GA	L	100007	P04