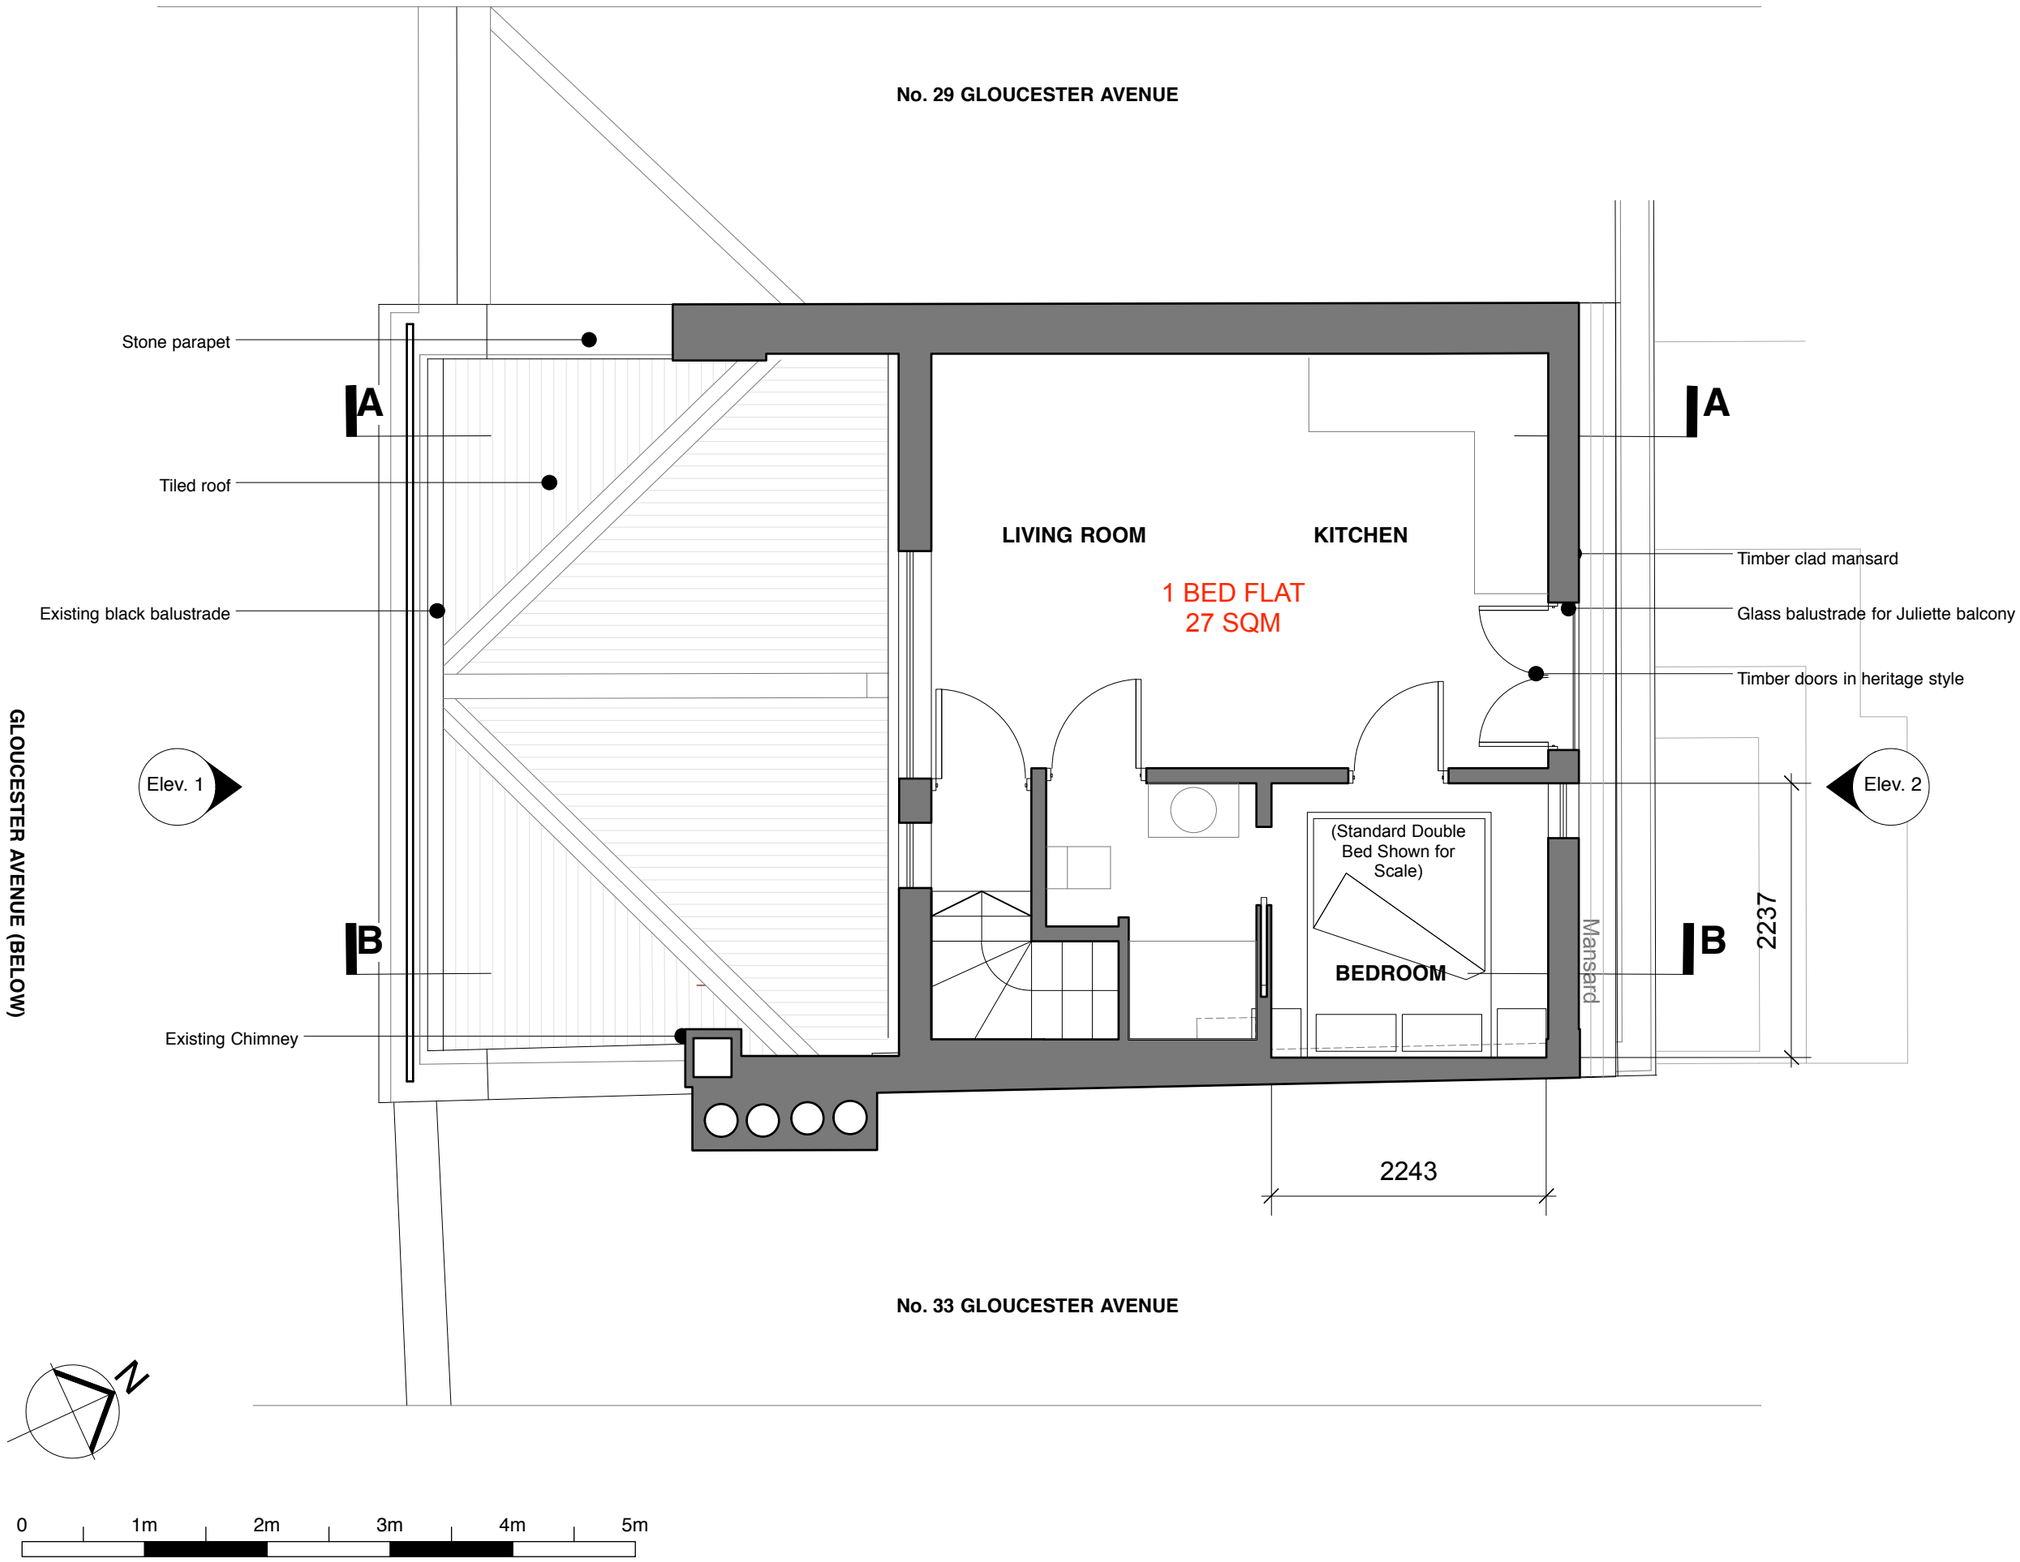


# WINESTONE
ARCHITECT

GENERAL NOTES - IMPORTANT PLEASE READ

ANY DISCREPANCIES TO BE REPORTED TO THE ARCHITECT

INFORMATION NOT TO BE USED OTHER THAN AS DEFINED BY THE DRAWING STATUS

ALL DIMENSIONS TO BE CHECKED ON SITE. DISCREPANCIES TO BE REPORTED IMMEDIATELY TO THE ARCHITECT

DRAWINGS BASED ON SURVEY BY GREENHATCH RECEIVED NOV 2020. DRAWING REF: 38438-01_P

| REV | DATE | DESCRIPTION | BY | CHK | APP |
|---|---|---|---|---|---|
| 00 | 18/10/20 | ISSUED FOR COMMENT | GW | GW | GW |

KEY

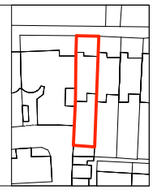

CLIENT

**DR HART**

PROJECT

**FLAT 4,**
**31 GLOUCESTER AVENUE**
**NW1 7AU**

TITLE

**EXISTING**
**4TH FLOOR PLAN**

| SCALE | DATE | |
|---|---|---|
| 1:50 | 18/10/20 | |
| ISSUE STATUS | DRN | CKD |
| PRELIMINARY | GW | GW |

| JOB NO. | DRAWING NO. | REV |
|---|---|---|
| 301 | PL-EX-04 | 00 |