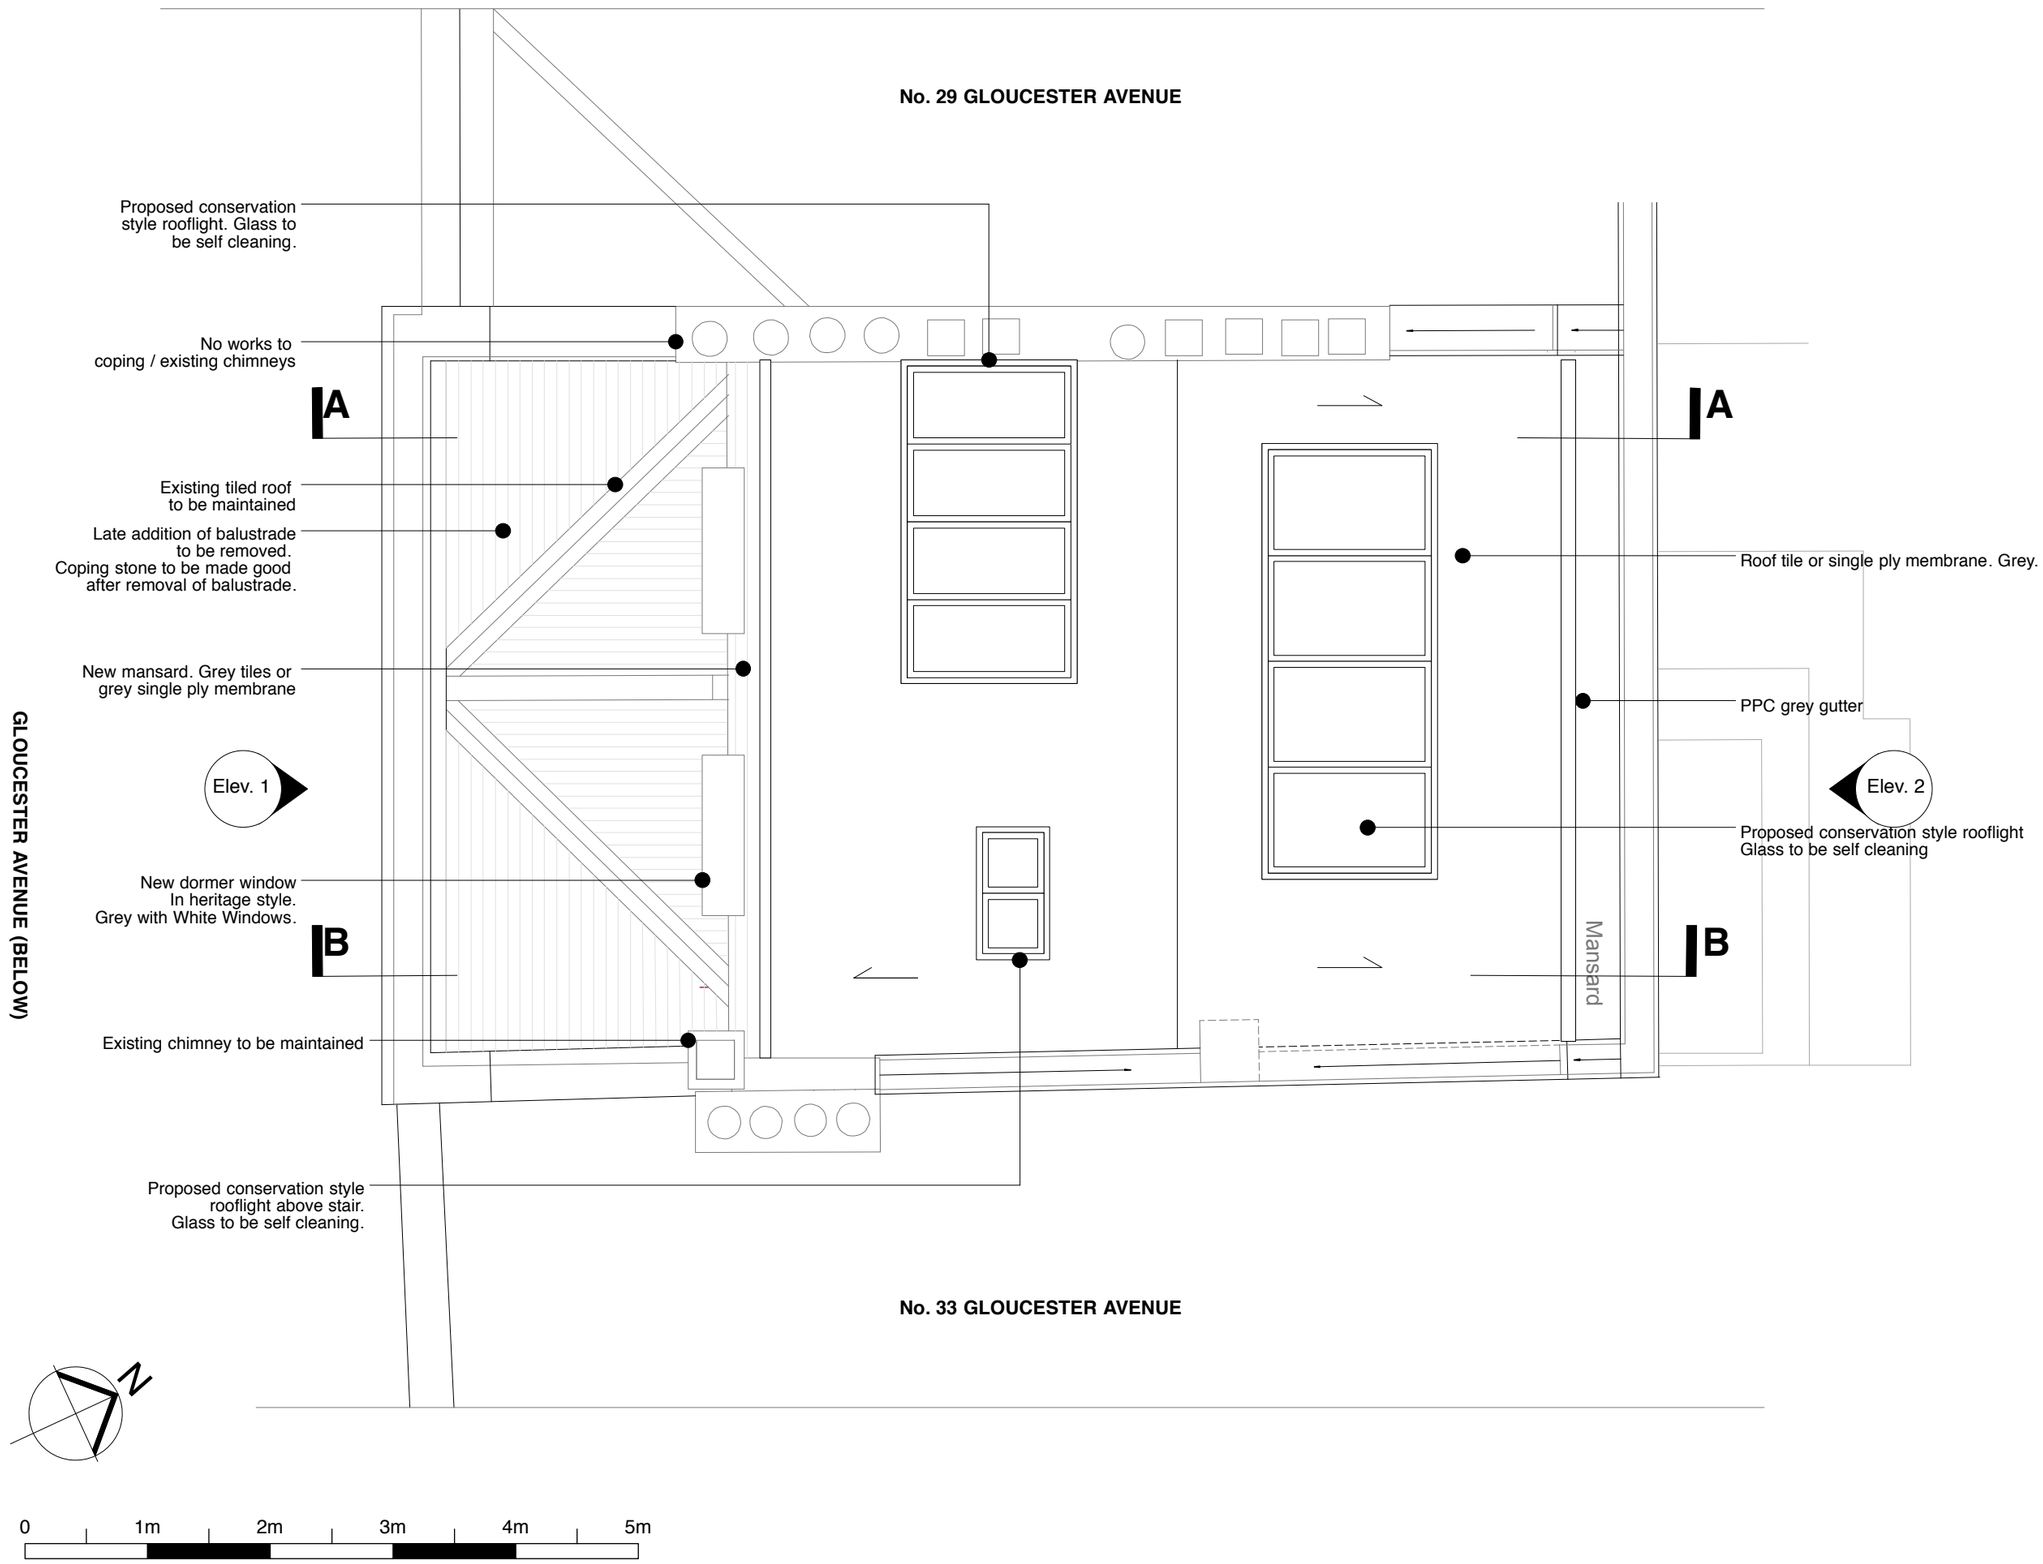

WINESTONE
ARCHITECT

GENERAL NOTES - IMPORTANT PLEASE READ

ANY DISCREPANCIES TO BE REPORTED TO THE ARCHITECT

INFORMATION NOT TO BE USED OTHER THAN AS DEFINED BY THE DRAWING STATUS

ALL DIMENSIONS TO BE CHECKED ON SITE. DISCREPANCIES TO BE REPORTED IMMEDIATELY TO THE ARCHITECT

DRAWINGS BASED ON SURVEY BY GREENHATCH RECEIVED NOV 2020. DRAWING REF: 38438-01_P

REV	DATE	DESCRIPTION	BY	CHK	APP
00	18/10/20	ISSUED FOR COMMENT	GW	GW	GW

KEY

CLIENT

DR HART

PROJECT

FLAT 4,
31 GLOUCESTER AVENUE
NW1 7AU

TITLE

PROPOSED
ROOF PLAN

SCALE	DATE	
1:50	18/10/20	
ISSUE STATUS	DRN	CKD
PRELIMINARY	GW	GW

JOB NO.	DRAWING NO.	REV
301	PL-GA-05	00