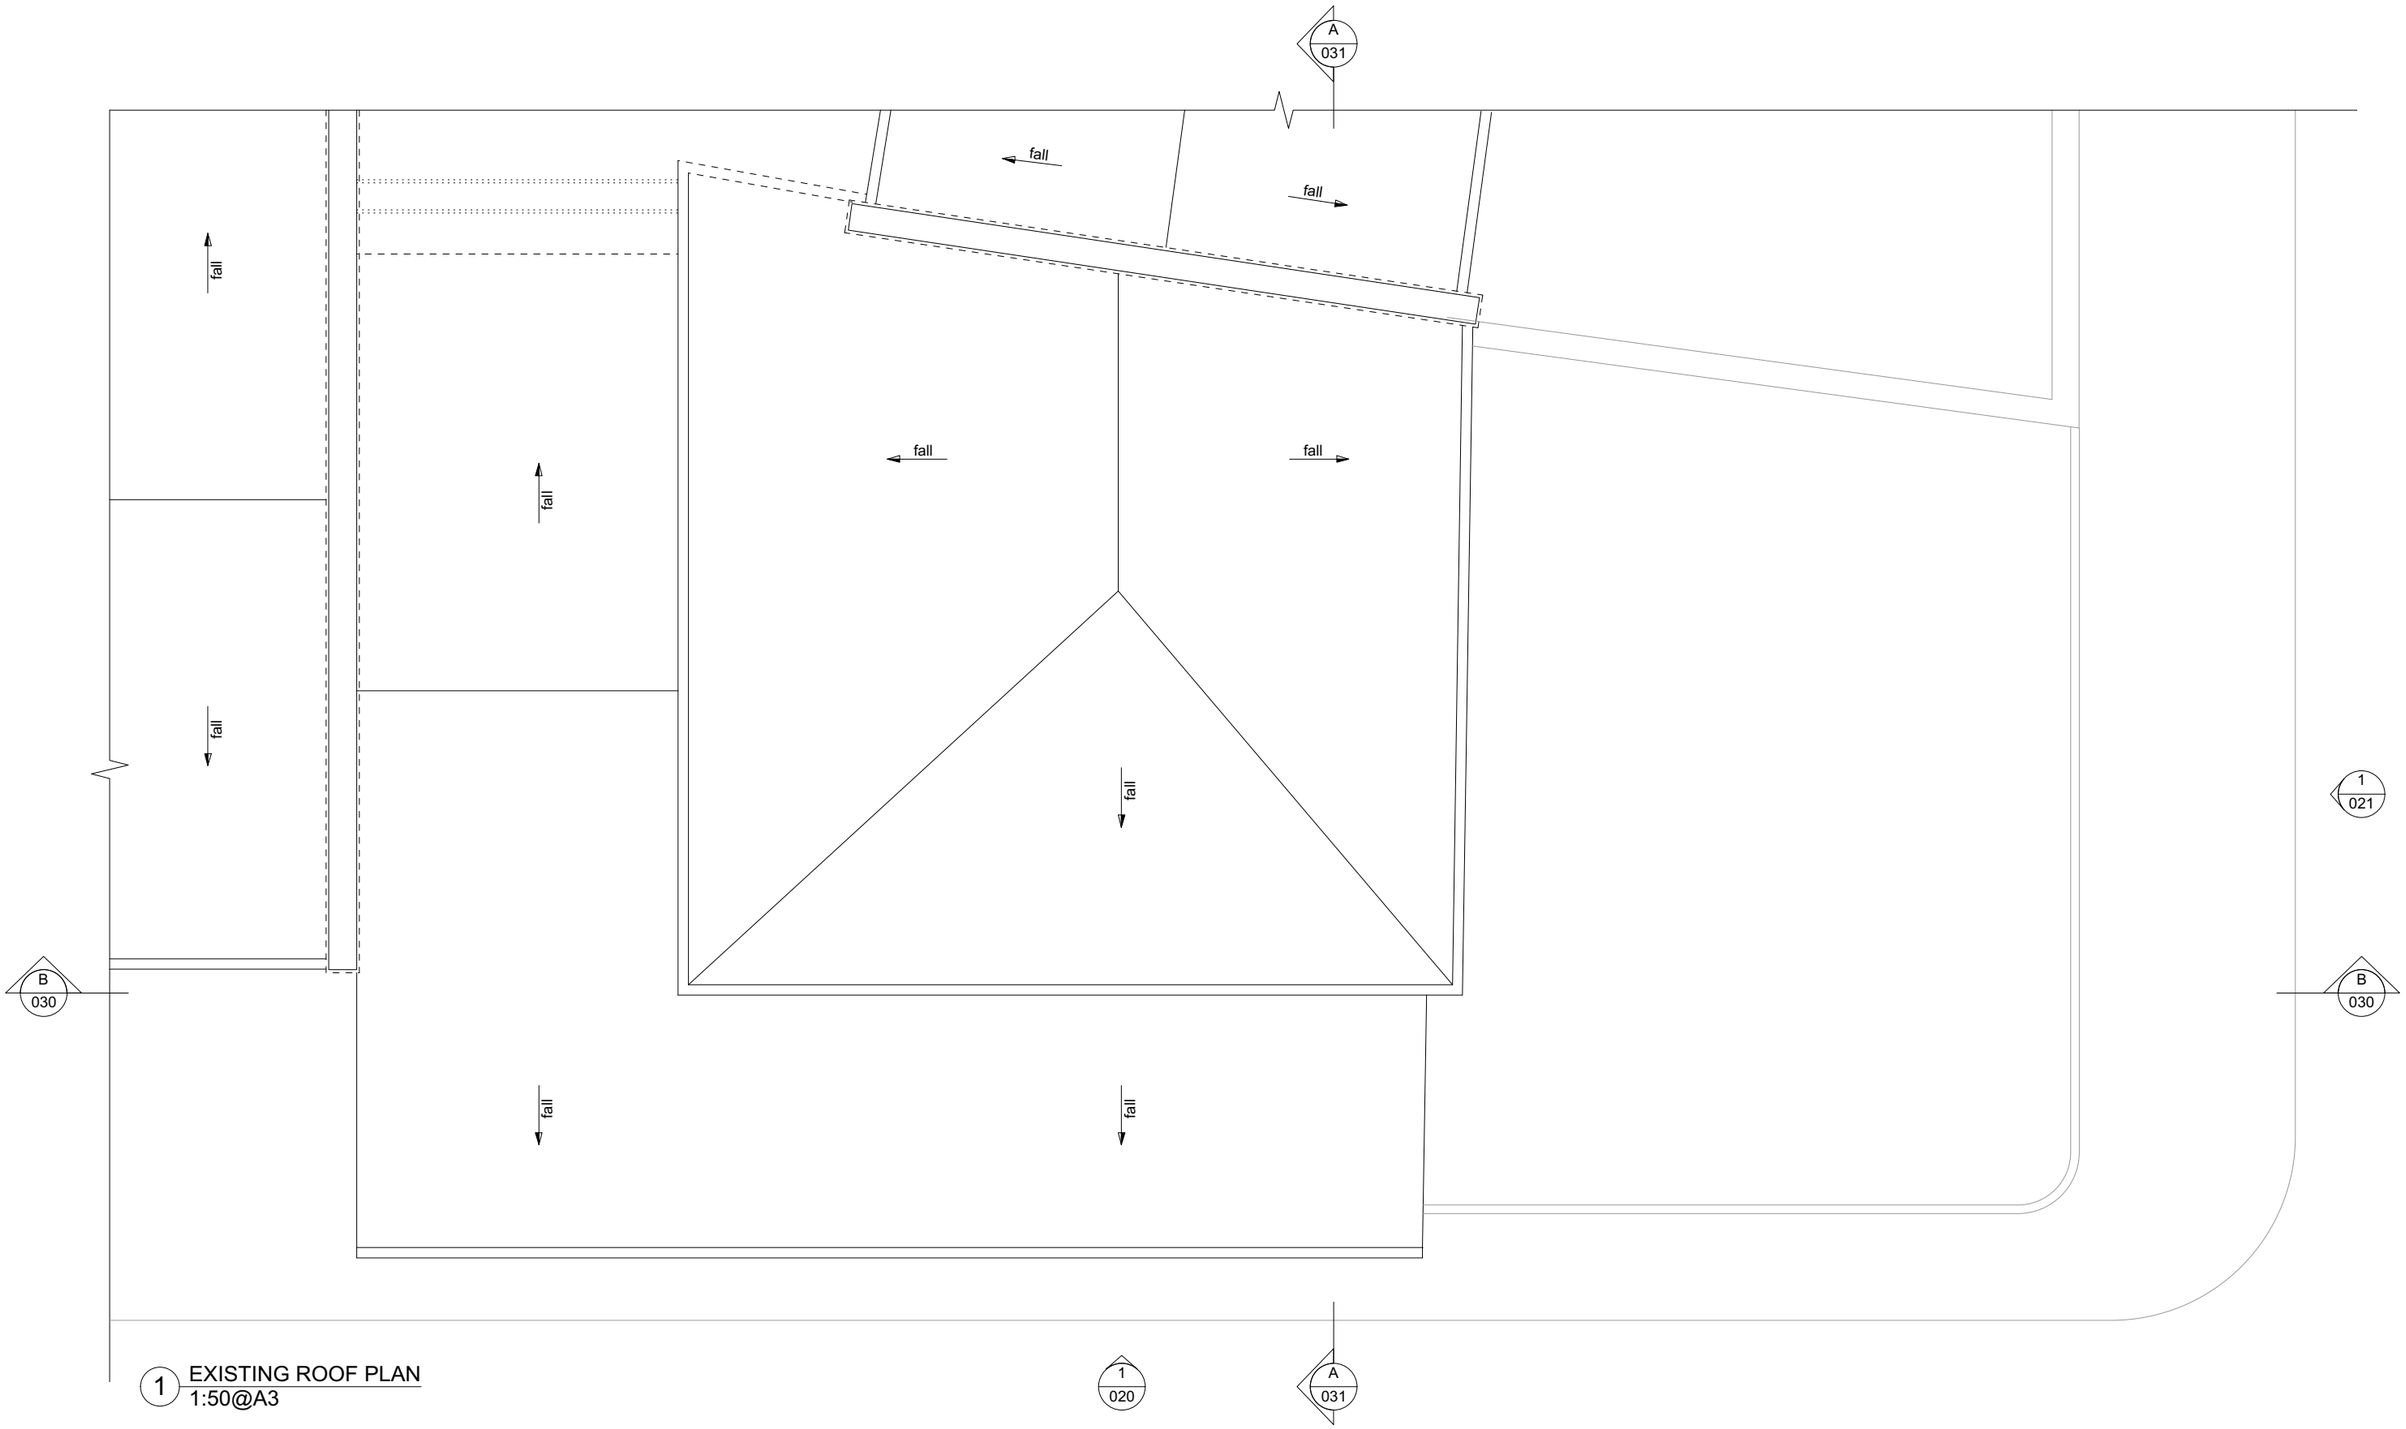

1 EXISTING ROOF PLAN
1:50@A3

Rev.	Date	Description

Notes

- ALL CO-ORDINATES, LEVELS, DIMENSIONS AND DISCREPANCIES ARE TO BE REPORTED TO THE ARCHITECT IMMEDIATELY
- ALL STRUCTURAL ELEMENTS ARE TO BE DESIGNED BY THE STRUCTURAL ENGINEER
- ALL DRAWINGS TO BE READ IN CONJUNCTION WITH ARCHITECTURAL SPECIFICATION
- DO NOT SCALE FROM THESE DRAWINGS, USE FIGURED DIMENSIONS ONLY

PROJECT: 5A Agar Place, NW1 0RG
CLIENT:
DATE: 01.12.2020
SCALE: 1:50@A3
DRAWING: Existing Roof Plan
REFERENCE: 194-00-013
STATUS: PLANNING

PROJECT No: 194
EBBA
ISSUE: -

T +44 (0)7927755317 | www.eb-ba.co