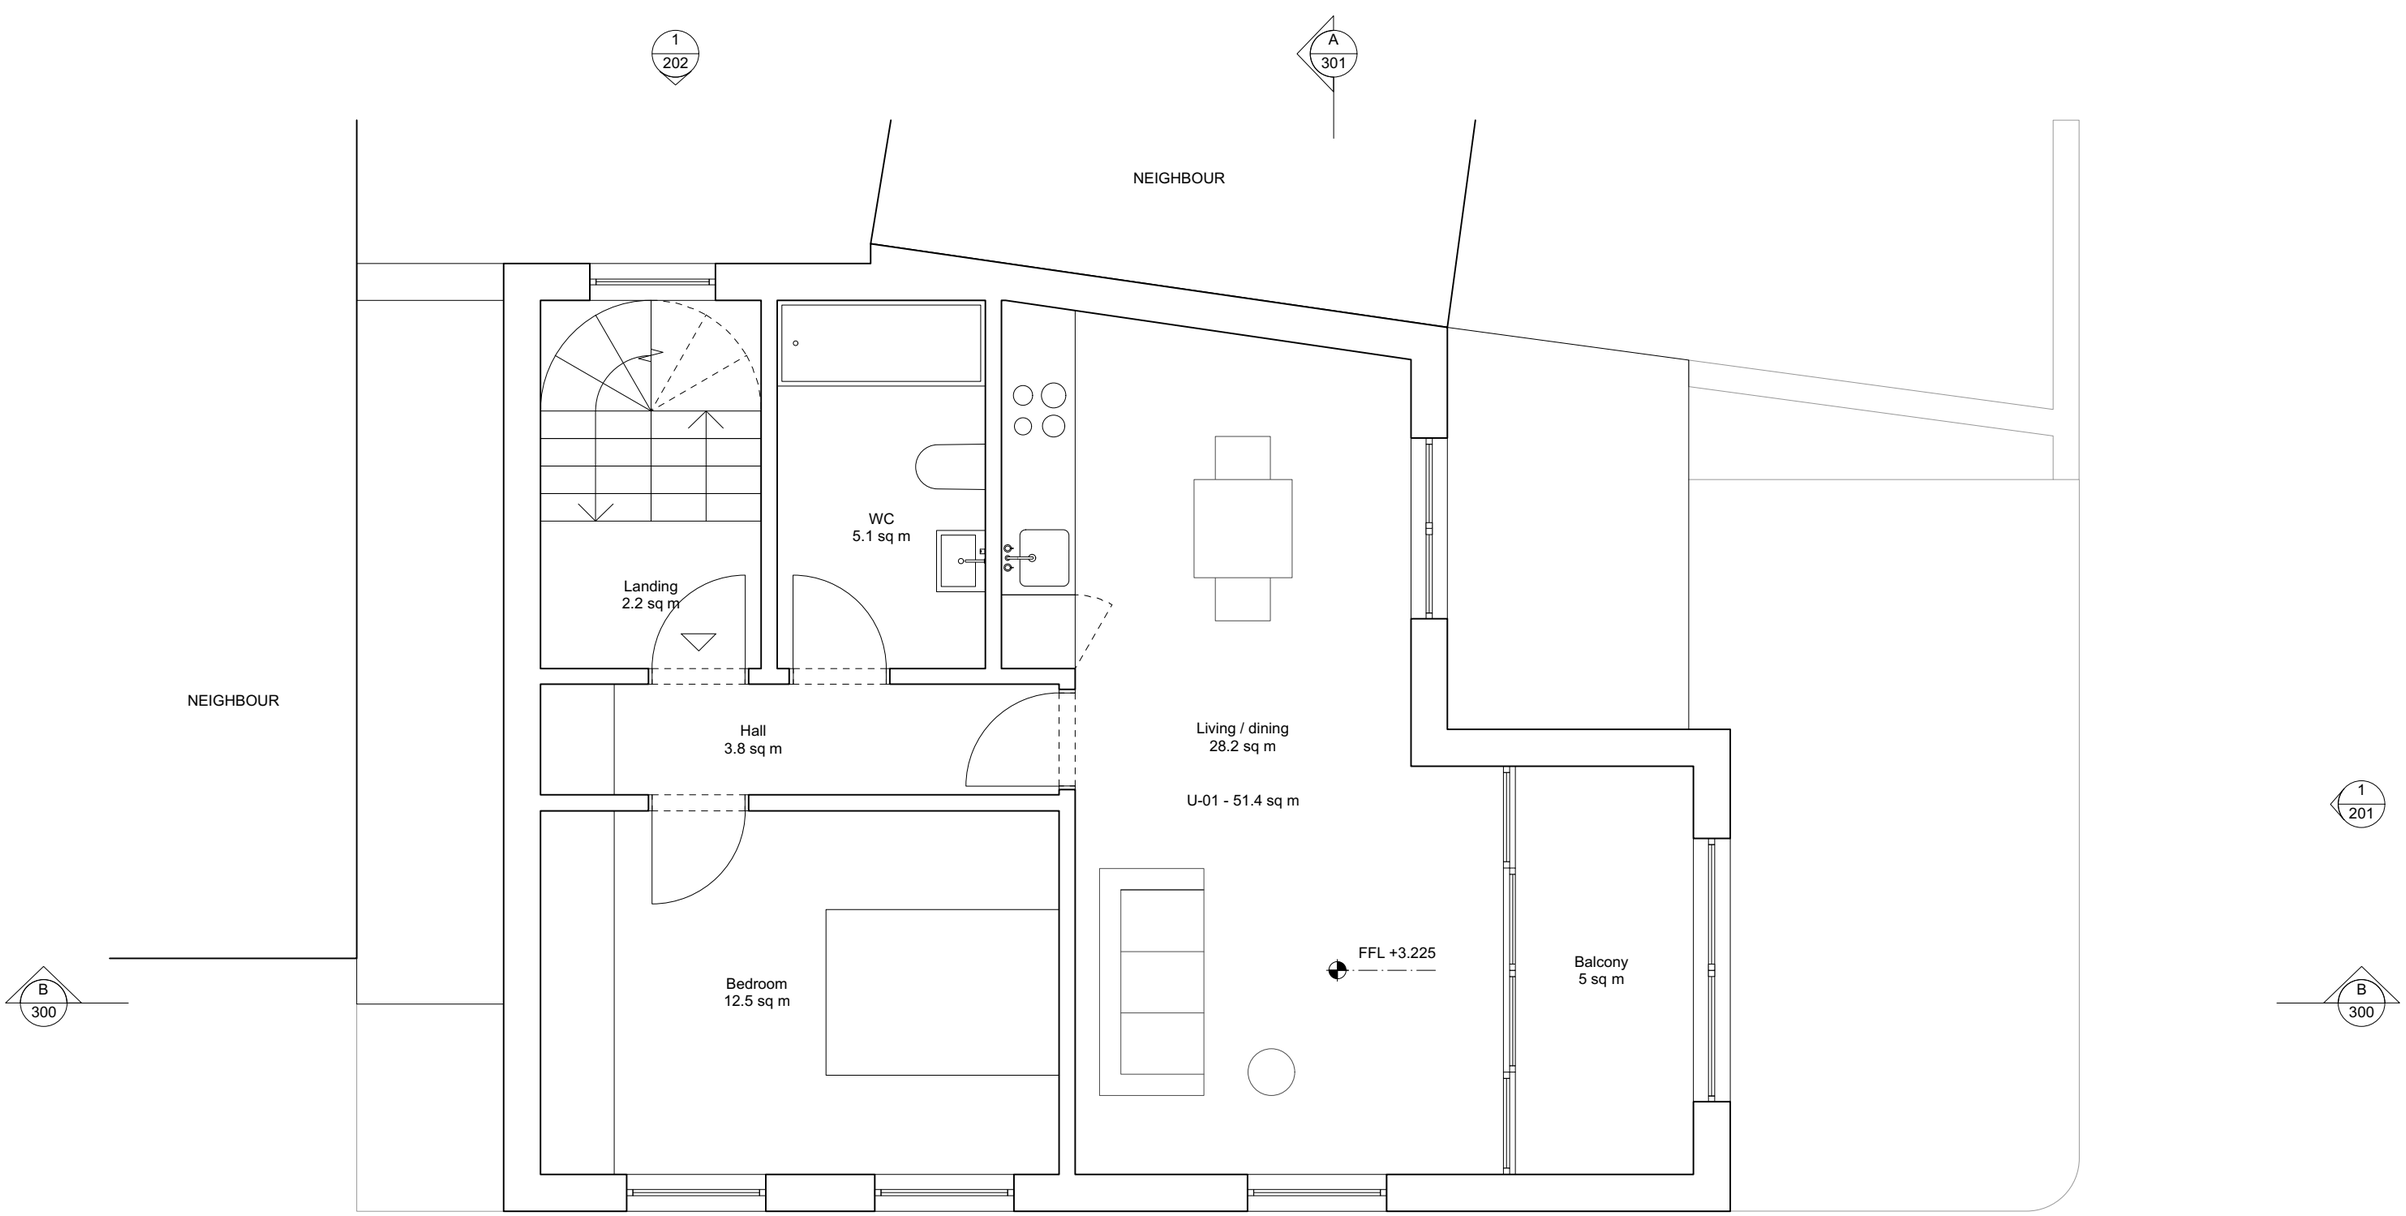

1 PROPOSED FIRST FLOOR PLAN
1:50@A3

1
200

A
301

Rev.	Date	Description
A	21.04.09	Layout amended.

Notes

- ALL CO-ORDINATES, LEVELS, DIMENSIONS AND DISCREPANCIES ARE TO BE REPORTED TO THE ARCHITECT IMMEDIATELY
- ALL STRUCTURAL ELEMENTS ARE TO BE DESIGNED BY THE STRUCTURAL ENGINEER
- ALL DRAWINGS TO BE READ IN CONJUNCTION WITH ARCHITECTURAL SPECIFICATION
- DO NOT SCALE FROM THESE DRAWINGS, USE FIGURED DIMENSIONS ONLY

0 1 2m

PROJECT: 5A Agar Place, NW1 0RG
CLIENT:

DATE: 01.12.2020
SCALE: 1:50@A3

DRAWING: Proposed First Floor Plan
REFERENCE: 194-00-102

STATUS: PLANNING

PROJECT No: 194

ISSUE: A

EBBA
T +44 (0)7927755317 | www.eb-ba.co