NOTES

Copyright: All rights reserved.
This drawing must not be reproduced without permission.
This drawing must not be scaled. Dimensions are in millimetres unless specified.

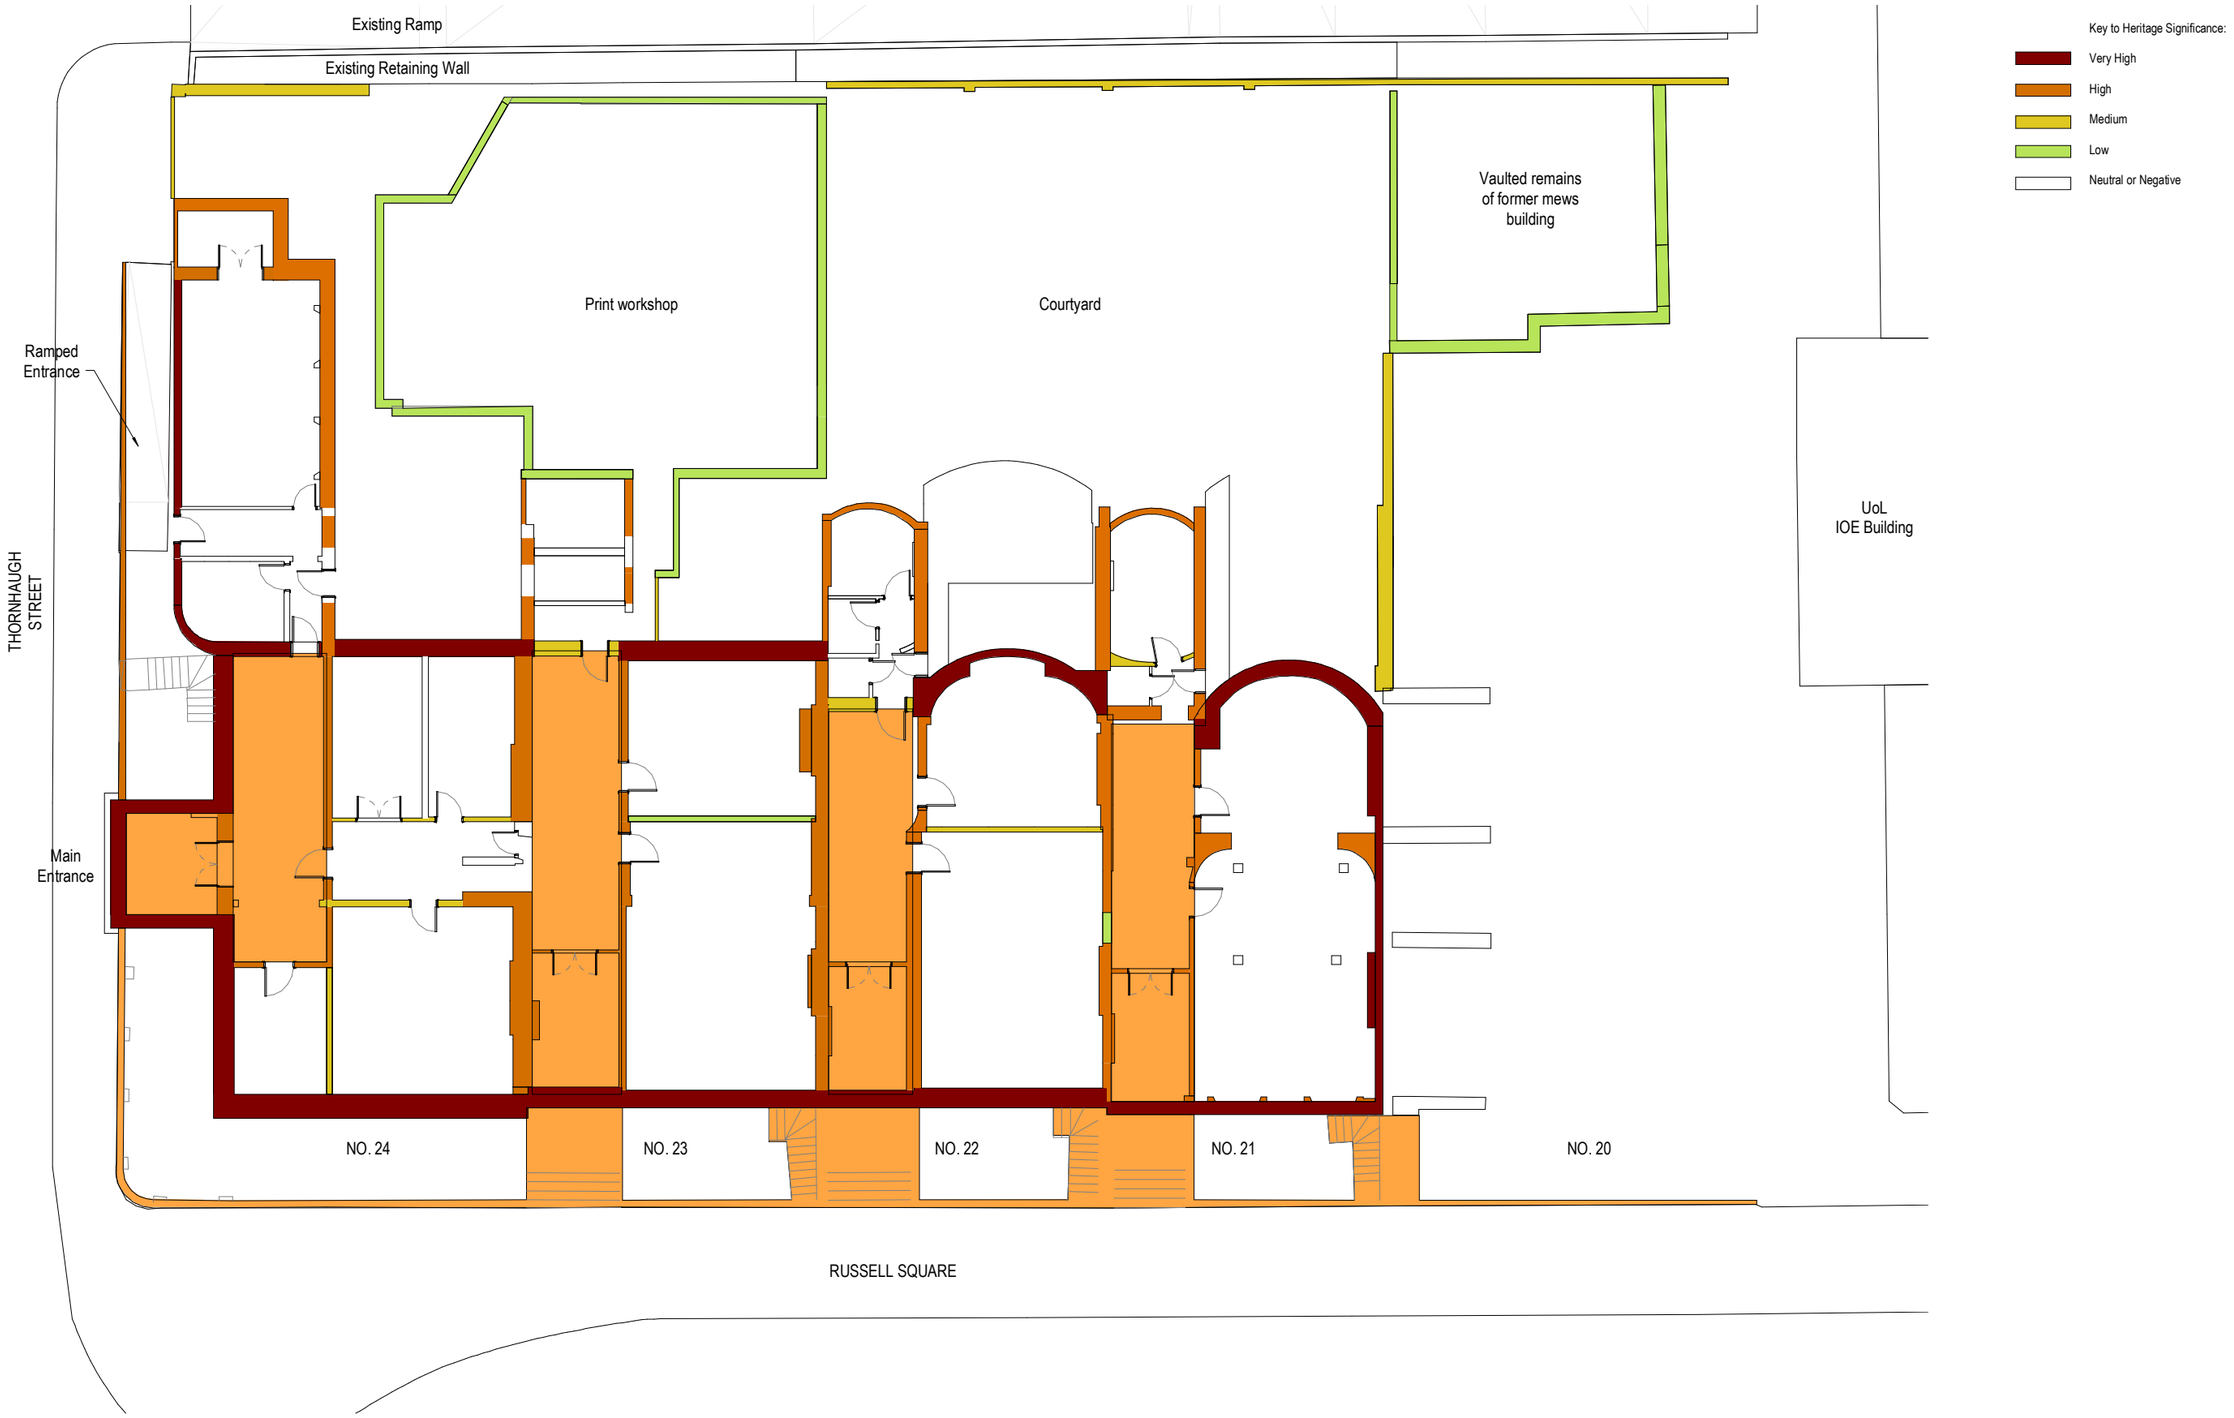

1 | **Level 00_Significance**
1 : 100

REV	DATE	REVISION NOTE	BY	CHECK

ellis williams ARCHITECTS
Wellfield Chester Road Preston Brook WA7 3BA
T: +44 1928 752 200 E:info@ewa.co.uk

EJM No. 20-24 Russell Square
Significance Plan Ground Floor
2676_ 10440 REV
STATUS | SCALE | As indicated
DRAWN BY | Author DATE | 03/16/21
2676- EWA- A- 10440