


1 SCALE 1:200 @ A3
## Consented Section A-A

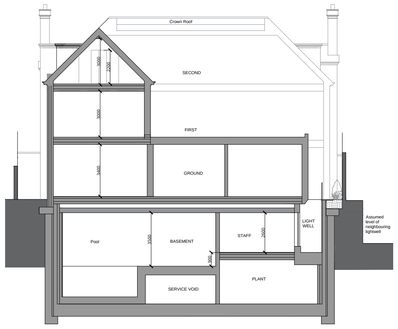


2 SCALE 1:200 @ A3
## Proposed Section A-A




3 SCALE 1:200 @ A3
## Consented Section B-B

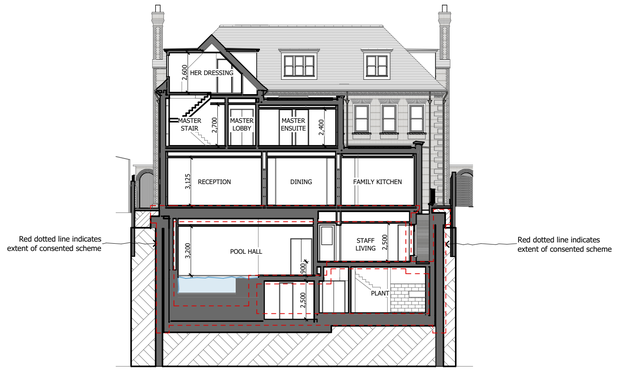


4 SCALE 1:200 @ A3
## Proposed Section B-B

**DO NOT SCALE FROM THIS DRAWING**

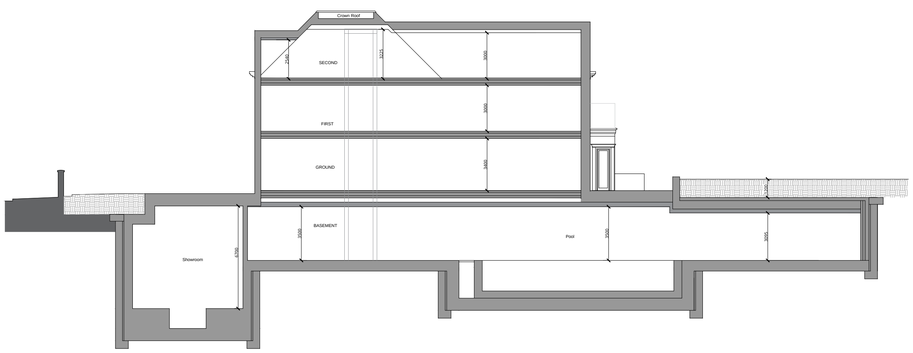Figured dimensions only are to be taken from this drawing. All dimensions are to be checked on site before any work is put in hand.
If in doubt, ask.

All SHH drawings to be read in conjunction with relevant SHH Finishes, Sanitaryware, Lighting & Ironmongery schedules.

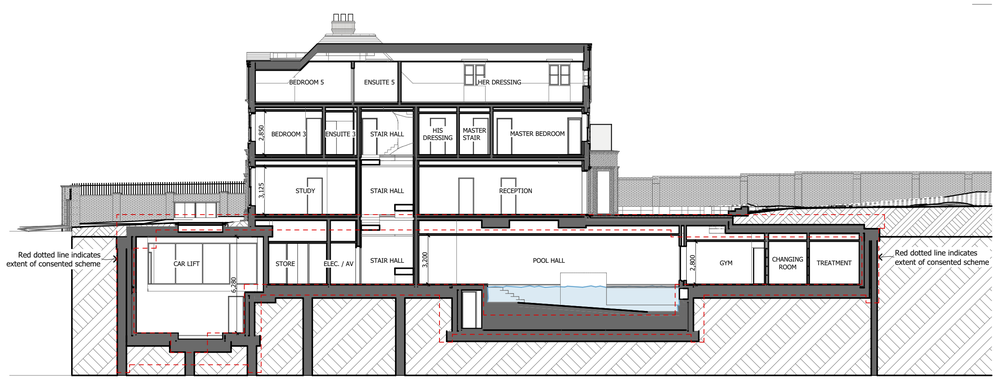Any discrepancies to be highlighted to SHH prior to procurement and in good time.

Copyright © Spence Harris Hogan Limited 2020
Registered in England & Wales. Registered No. 261 0615
SHH is the trading name of Spence Harris Hogan Limited

SCALE 1:200@A1, 1:400@A3
0 4 8m

Legends & Notes:

| Rev | Date | Description | Athr | Chkd |
|---|---|---|---|---|
| PL01 | 23/04/2021 | PLANNING SUBMISSION | JD | AT |

shh
Architecture & Interior Design
RIBA Chartered Practice
MEMBER
1 Vencourt Place, Ravenscourt Park
Hammersmith, London W6 9NU
Phone **+44 (0) 20 8600 4171** Email **info@shh.co.uk**
**shh.co.uk**

Project:
**16 Avenue Road**
16 Avenue Road
Primrose Hill

Client:
Private Client

Drawing Title:
SHH - Planning Resubmission
**Comparison Sections A-A & B-B**

(Project Number)Drawing Number_Revision:
**(932)225_PL01**